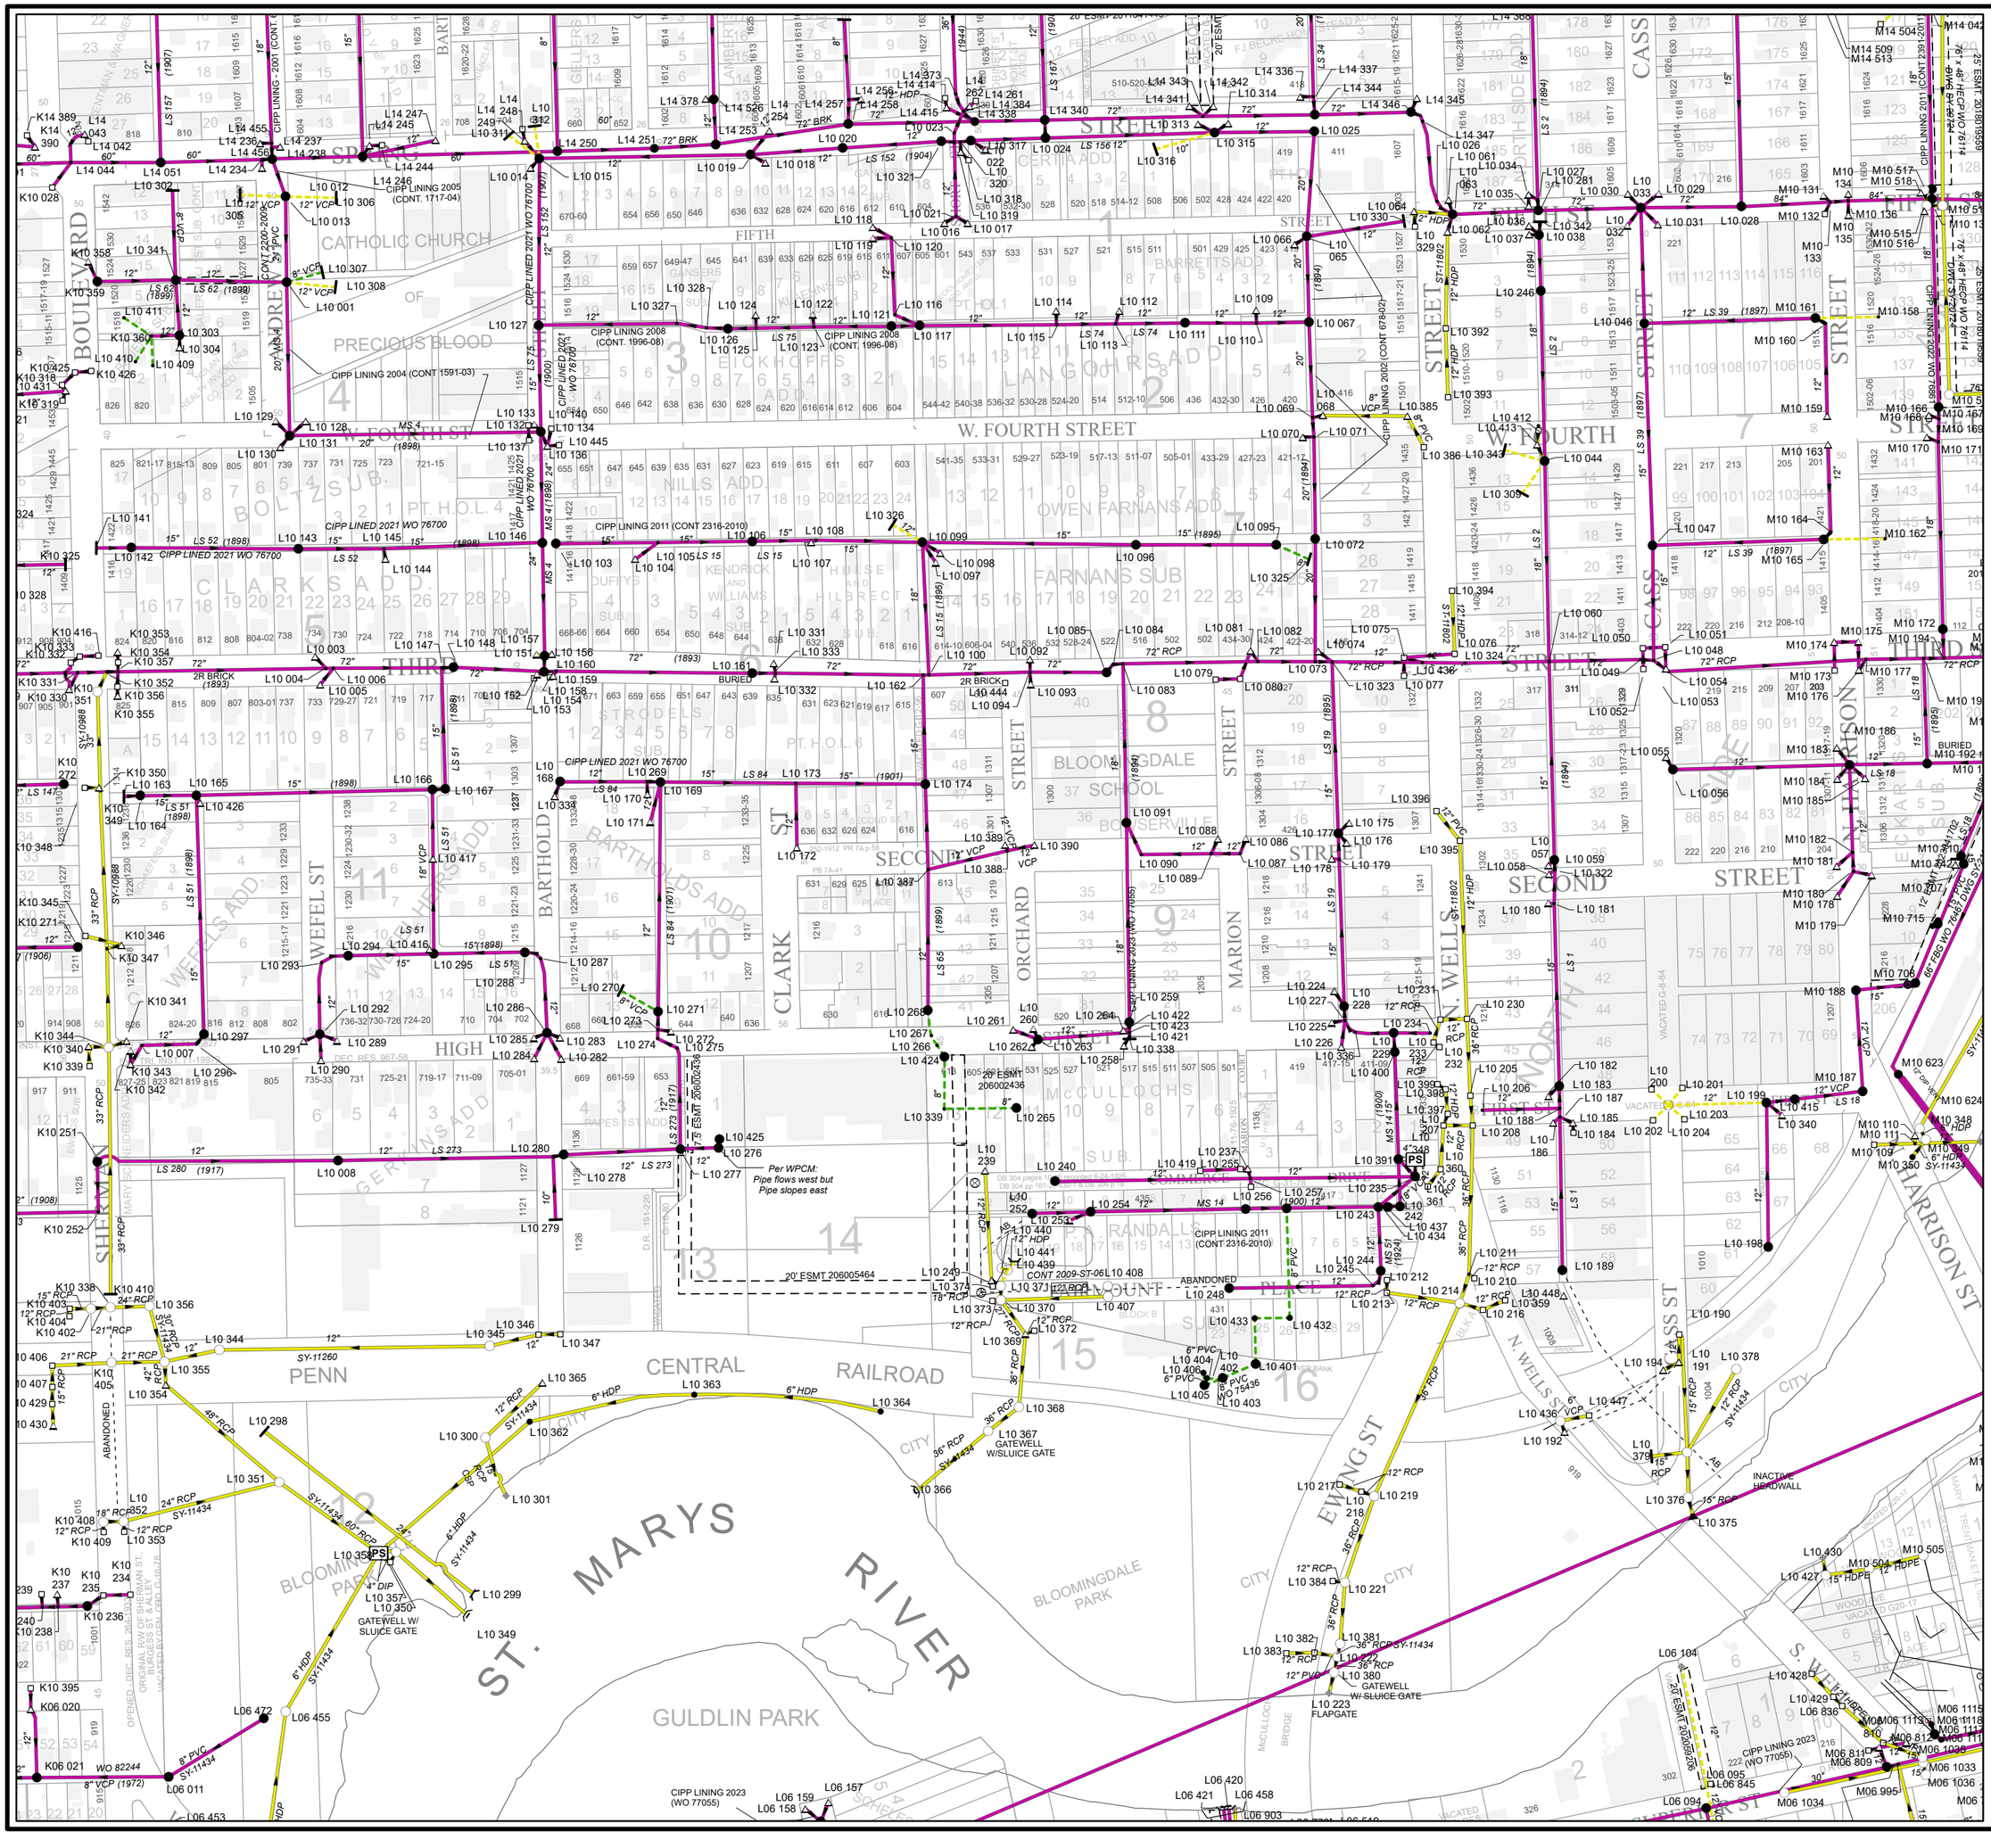
CITY OF FORT WAYNE
INDIANA
PRODUCED BY
CITY OF FORT WAYNE
G.I.S. DEPARTMENT
LEGEND
SEWER / COMBO MANHOLE
STORM MANHOLE
RETIRED MANHOLE
CATCH BASIN
INLET
CLEANOUT
DISCHARGE
GATE VALVE
HEADWALL
HEADWALL w/FLAPGATE
BULKHEAD / PLUG
PUMP STATION
REGULATOR
VALVE PIT
AIR RELEASE VALVE
DUCKBILL FLAPGATE
SANITARY PIPE
STORM PIPE
COMBINED PIPE
PRESSURIZED MAIN
PRIVATE MAIN
RETIRED MAIN
R22 176 STRUCTURE ID
12345 PROJECT ID
NOTICE: THE INFORMATION DEPICTED ON THIS MAP CONCERNING LOCATION, TYPE, SIZE AND MATERIAL OF UNDERGROUND UTILITIES IS NOT GUARANTEED TO BE ACCURATE OR ALL INCLUSIVE. INFORMATION SHOWN WAS OBTAINED FROM AVAILABLE RECORDS. FIELD INVESTIGATION SHOULD BE CONDUCTED TO DETERMINE ACCURACY.
CITY OF FORT WAYNE
CITY UTILITIES
CITIZENS SQUARE
200 E. BERRY STREET
FORT WAYNE, IN 46802
NW 1/4 SEC. 2
TOWNSHIP 30 N, RANGE 12 E
WAYNE TWP, ALLEN CO.
MAP SCALE : 1" = 200'
MAP NO.
L10
7/1/2025
W. FOURTH STREET
FIFTH
SECOND
THIRD
CENTRAL
RAILROAD
PENN
HIGH
ST. MARYS
RIVER
BLOOMINGDALE PARK
GULDLIN PARK
CATHOLIC CHURCH
PRECIOUS BLOOD
CLARKSADD.
FARNANS SUB
OWEN FARNANS ADD
LANGOHRSADD
McCULLOCHS SUB
BARRETTSADD
CERTIAS ADD
NILLS ADD
BOLTZ SUB.
PT. H.O.L. 4
PT. H.O.L. 6
BLOOMINGDALE SCHOOL
CASS STREET
HARRISON STREET
N. WELLS STREET
S. WELLS STREET
EWING ST
BARTHOLD ST
CLARK
SHERMAN
WEFFEL ST
BOULEVARD
CIPP LINING 2001 (CONT 2299-2011)
CIPP LINING 2004 (CONT 1591-03)
CIPP LINING 2005 (CONT. 1717-04)
CIPP LINING 2008 (CONT. 1996-08)
CIPP LINING 2011 (CONT 2316-2010)
CIPP LINING 2011 (CONT 2299-2011)
CIPP LINING 2022 (WO 76914)
CIPP LINING 2023 (WO 77055)
CIPP LINED 2021 WO 76700
CIPP LINED 2021 WO 76700 (CONT 678-02)
CONT 2200-2007
CONT 2009-ST-06
20' ESMT 206002436
20' ESMT 206005464
20' ESMT 201809559
25' ESMT 201809559
Per WPCM: Pipe flows west but Pipe slopes east
ABANDONED
INACTIVE HEADWALL
GATEWELL W/SLUICE GATE
GATEWELL W/ SLUICE GATE
FLAPGATE
2R BRICK
BURIED