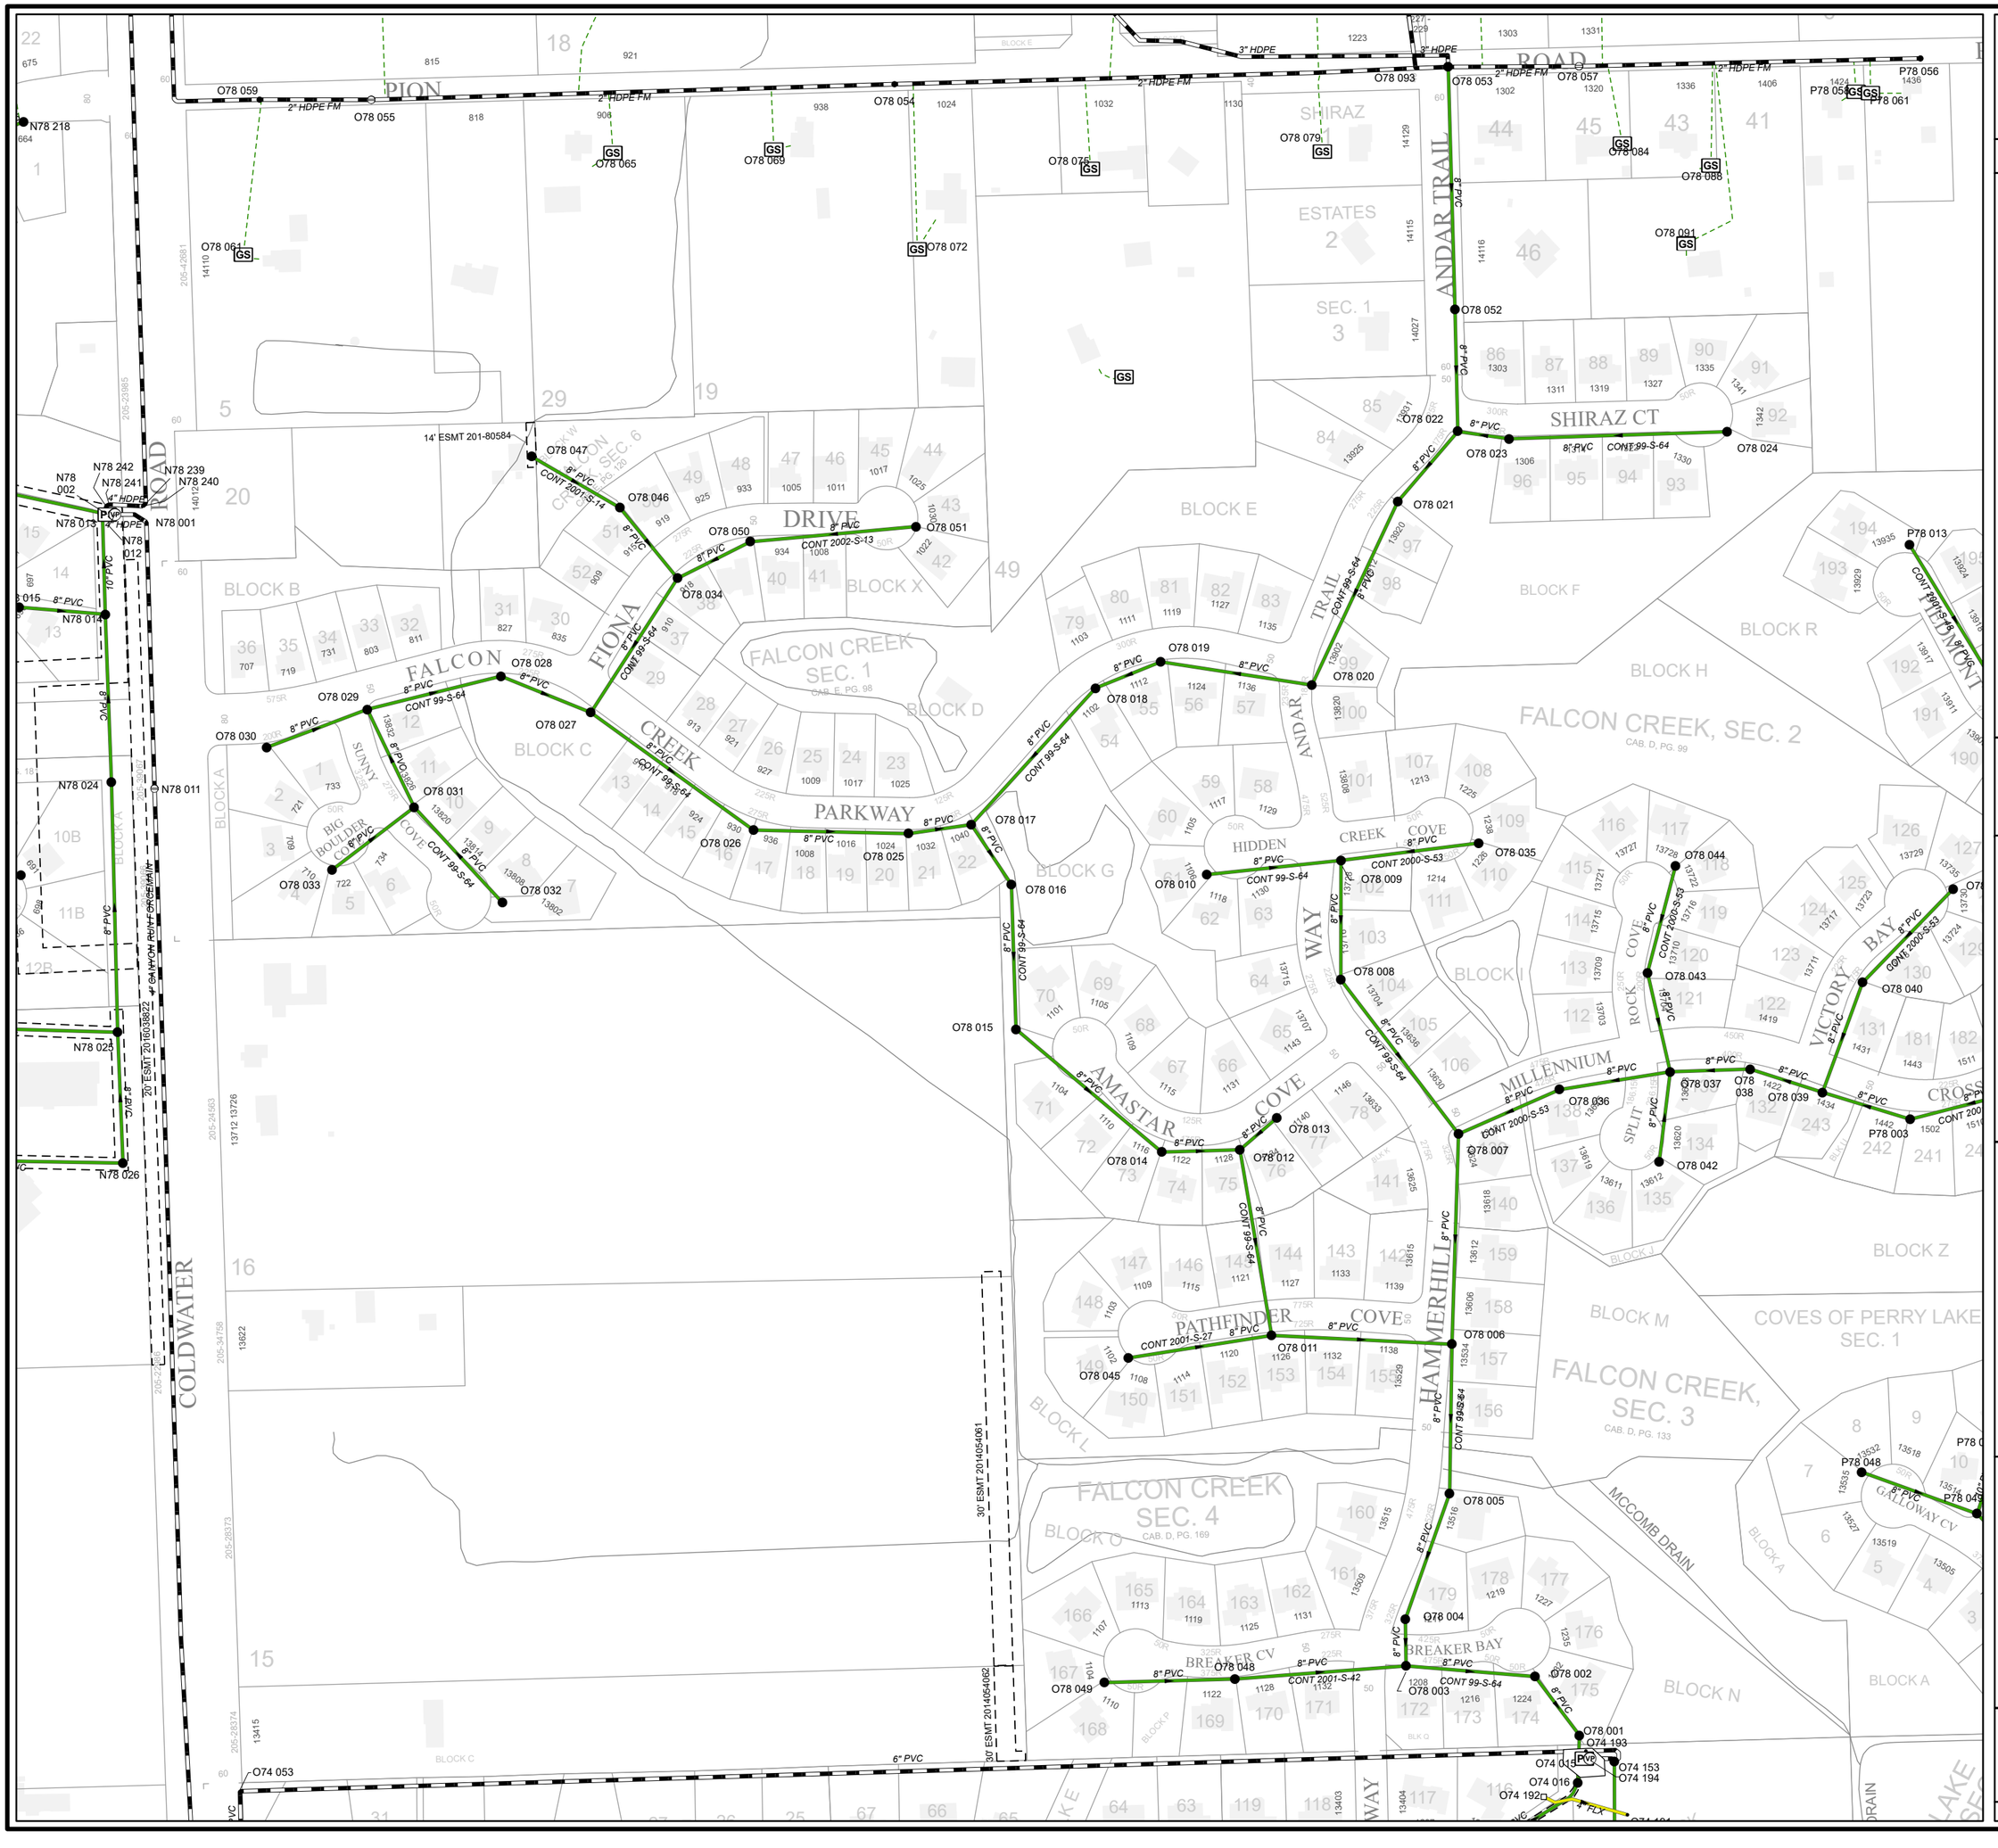
CITY OF FORT WAYNE INDIANA
PRODUCED BY CITY OF FORT WAYNE G.I.S. DEPARTMENT
LEGEND
SEWER / COMBO MANHOLE
STORM MANHOLE
RETIRED MANHOLE
CATCH BASIN
INLET
CLEANOUT
DISCHARGE
GATE VALVE
HEADWALL
HEADWALL w/FLAPGATE
BULKHEAD / PLUG
PUMP STATION
REGULATOR
VALVE PIT
AIR RELEASE VALVE
DUCKBILL FLAPGATE
SANITARY PIPE
STORM PIPE
COMBINED PIPE
PRESSURIZED MAIN
PRIVATE MAIN
RETIRED MAIN
R22 176 STRUCTURE ID
12345 PROJECT ID
NOTICE: THE INFORMATION DEPICTED ON THIS MAP CONCERNING LOCATION, TYPE, SIZE AND MATERIAL OF UNDERGROUND UTILITIES IS NOT GUARANTEED TO BE ACCURATE OR ALL INCLUSIVE. INFORMATION SHOWN WAS OBTAINED FROM AVAILABLE RECORDS. FIELD INVESTIGATION SHOULD BE CONDUCTED TO DETERMINE ACCURACY.
CITY OF FORT WAYNE
CITY UTILITIES
CITIZENS SQUARE
200 E. BERRY STREET
FORT WAYNE, IN 46802
SW 1/4 SEC. 22
TOWNSHIP 32 N, RANGE 12 E
PERRY TWP, ALLEN CO.
MAP SCALE : 1" = 200'
MAP NO.
O78
7/1/2025
FALCON CREEK, SEC. 2
CAB. D, PG. 99
FALCON CREEK SEC. 1
CAB. E, PG. 98
FALCON CREEK SEC. 4
CAB. D, PG. 169
FALCON CREEK, SEC. 3
CAB. D, PG. 133
COVES OF PERRY LAKE SEC. 1
SHIRAZ ESTATES 2
SEC. 1 3
CROSSWINDS SEC. 6
FALCON CREEK DRIVE
FALCON CREEK TRAIL
FALCON CREEK PARKWAY
FALCON CREEK CREEK
FALCON CREEK ROAD
SHIRAZ CT
HIDDEN CREEK COVE
AMASTAR COVE
PATHFINDER COVE
BREAKER CV
BREAKER BAY
GALLOWAY CV
MILLENNIUM WAY
HAMMERHILL TRAIL
VICTORY BAY
SPLIT ROCK COVE
SUNNY BIG BOULDER COVE
COLDWATER ROAD
MCCOMB DRAIN
BLOCK A
BLOCK B
BLOCK C
BLOCK D
BLOCK E
BLOCK F
BLOCK G
BLOCK H
BLOCK I
BLOCK J
BLOCK K
BLOCK L
BLOCK M
BLOCK N
BLOCK R
BLOCK X
BLOCK Z
8" PVC
2" HDPE FM
3" HDPE
4" HDPE
6" PVC
4" FLEX
CONT 99-S-64
CONT 2001-S-14
CONT 2002-S-13
CONT 2001-S-27
CONT 2001-S-42
CONT 2000-S-53
CONT 99-S-53
14' ESMT 201-80584
30' ESMT 2014054061
30' ESMT 2014054062
20' ESMT 2016038422
4" GANYON RUN F OR DETAIL