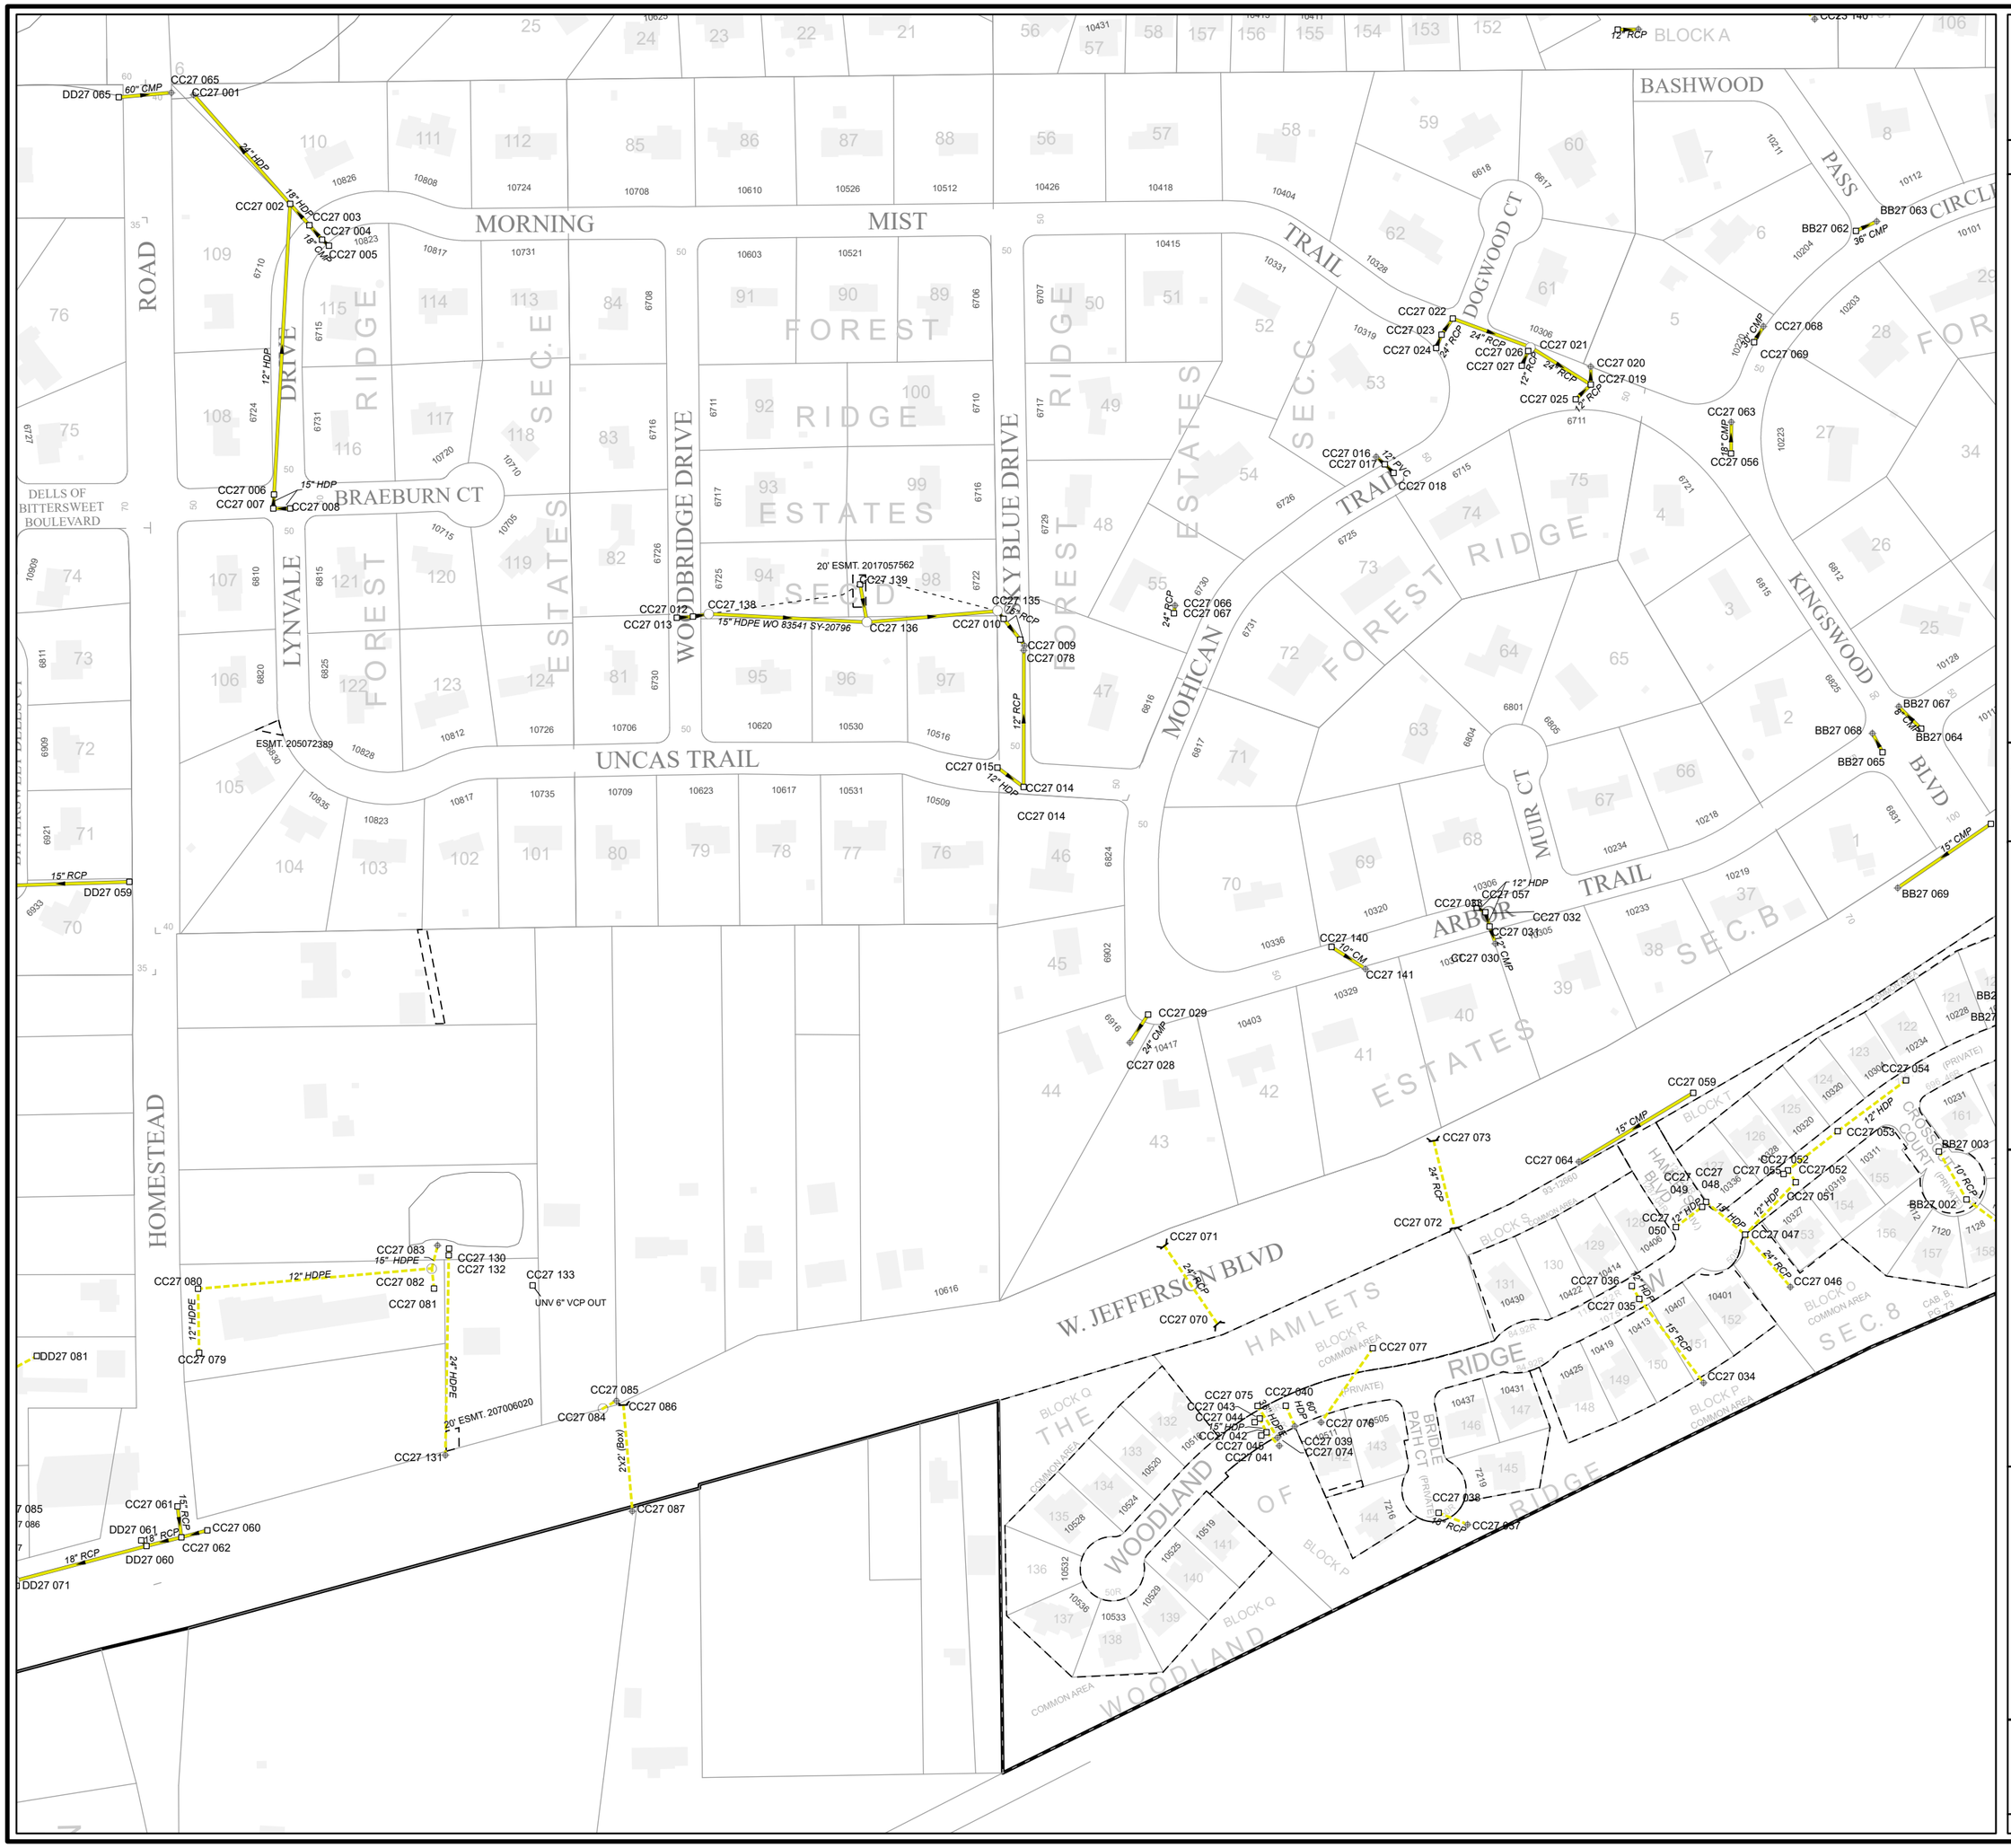
MORNING MIST TRAIL
BASHWOOD
DOGWOOD CT
PASS
CIRCLE
BLOCK A
ROAD
DRIVE
RIDGE
SEC.E
FOREST
ESTATES
WOODBRIDGE DRIVE
SKY BLUE DRIVE
SEC.C
MOHICAN
TRAIL
KINGSWOOD
BLVD
MUIR CT
ARBOR
SEC.B
DELLS OF BITTERSWEET BOULEVARD
BRAEBURN CT
LYNVALE
UNCAS TRAIL
HOMESTEAD
W. JEFFERSON BLVD
HAMLETS
BLOCK R
BLOCK T
BLOCK S
BLOCK Q
BLOCK P
SEC.8
CROSSWINDS COURT
WOODLAND OF
BRIDLE PATH CT
20' ESMT. 201057562
ESMT. 205072389
20' ESMT. 207006020
UNV 6" VCP OUT
CC27 065
DD27 065
CC27 001
CC27 002
CC27 003
CC27 004
CC27 005
CC27 006
CC27 007
CC27 008
CC27 139
CC27 138
CC27 012
CC27 013
CC27 136
CC27 135
CC27 010
CC27 009
CC27 078
CC27 015
CC27 014
CC27 066
CC27 067
CC27 022
CC27 023
CC27 024
CC27 026
CC27 027
CC27 021
CC27 025
CC27 020
CC27 019
CC27 016
CC27 017
CC27 018
CC27 063
CC27 056
CC27 068
CC27 069
BB27 062
BB27 063
BB27 067
BB27 064
BB27 068
BB27 065
BB27 069
BB27 002
BB27 003
DD27 059
DD27 081
DD27 071
DD27 060
DD27 061
CC27 059
CC27 073
CC27 064
CC27 072
CC27 071
CC27 070
CC27 077
CC27 075
CC27 040
CC27 043
CC27 044
CC27 042
CC27 045
CC27 041
CC27 076
CC27 039
CC27 074
CC27 038
CC27 037
CC27 029
CC27 028
CC27 140
CC27 141
CC27 057
CC27 058
CC27 032
CC27 031
CC27 030
CC27 080
CC27 083
CC27 082
CC27 081
CC27 130
CC27 132
CC27 133
CC27 079
CC27 131
CC27 085
CC27 086
CC27 084
CC27 087
CC27 061
CC27 060
CC27 062
CC27 048
CC27 049
CC27 050
CC27 036
CC27 035
CC27 052
CC27 055
CC27 051
CC27 053
CC27 054
CC27 047
CC27 046
CC27 034
CC27 066
CC27 067
15" HDPE WO 83541 SY-20796
15" HDPE
12" HDPE
24" HDPE
18" CMP
24" CMP
36" CMP
15" CMP
12" RCP
24" RCP
15" RCP
18" RCP
12" PVC
12" HDP
15" RCP
24" RCP
10" RCP
2'x2' (Box)
15" RCP
18" RCP
8" RCP
15" RCP
12" HDP
15" CMP
12" HDP
24" RCP
15" HDP
12" HDP
15" HDP
12" HDP
24" RCP
12" HDP
15" HDP
12" HDP
24" RCP
15" RCP
12" HDP
15" CMP
24" CMP
24" RCP
24" RCP
12" RCP
24" RCP
12" RCP
12" RCP
36" CMP
18" CMP
15" CMP
12" HDP
15" CMP
12" HDP
15" HDP
12" HDP
24" RCP
10" RCP
15" CMP
15" RCP
12" HDP
15" HDP
12" HDP
24" RCP
15" RCP
15" CMP
15" RCP
18" RCP
8" RCP
15" RCP
12" HDP
15" CMP
12" HDP
15" HDP
12" HDP
24" RCP
10