GENERAL MOTORS CORPORATION

LELAND RD (PRIVATE)

ENERGY ST (PRIVATE)

FRAME RD (PRIVATE)

LELAND RD (PRIVATE)

LELAND RD

HAYES RD (PRIVATE)

HAYES RD (PRIVATE)

SLOAN AVE (PRIVATE)

SLOAN AVE (PRIVATE)

BEDFORD AVE (PRIVATE)

G.M. BLVD (PRIVATE)

ZUBRICK RD (PRIVATE)

LAFAYETTE CENTER ROAD

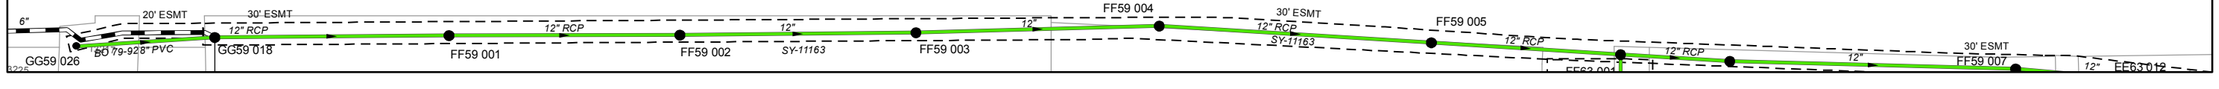


PRODUCED BY
CITY OF FORT WAYNE
G.I.S. DEPARTMENT

## LEGEND

- SEWER / COMBO MANHOLE
- STORM MANHOLE
- RETIRED MANHOLE
- CATCH BASIN
- INLET
- CLEANOUT
- DISCHARGE
- GATE VALVE
- HEADWALL
- HEADWALL w/FLAPGATE
- BULKHEAD / PLUG
- PS — PUMP STATION
- R — REGULATOR
- VP — VALVE PIT
- AIR RELEASE VALVE
- DUCKBILL FLAPGATE
- SANITARY PIPE
- STORM PIPE
- COMBINED PIPE
- PRESSURIZED MAIN
- PRIVATE MAIN
- RETIRED MAIN
- R22 176 — STRUCTURE ID
- *12345* — PROJECT ID

NOTICE: THE INFORMATION DEPICTED ON THIS MAP CONCERNING LOCATION, TYPE, SIZE AND MATERIAL OF UNDERGROUND UTILITIES IS NOT GUARANTEED TO BE ACCURATE OR ALL INCLUSIVE. INFORMATION SHOWN WAS OBTAINED FROM AVAILABLE RECORDS. FIELD INVESTIGATION SHOULD BE CONDUCTED TO DETERMINE ACCURACY.

CITY OF FORT WAYNE
CITY UTILITIES
CITIZENS SQUARE
200 E. BERRY STREET
FORT WAYNE, IN 46802

SE 1/4 SEC. 17
TOWNSHIP 29 N, RANGE 11 E
LAFAYETTE TWP, ALLEN CO.
MAP SCALE : 1" = 200'

MAP NO.
FF59

1/3/2019