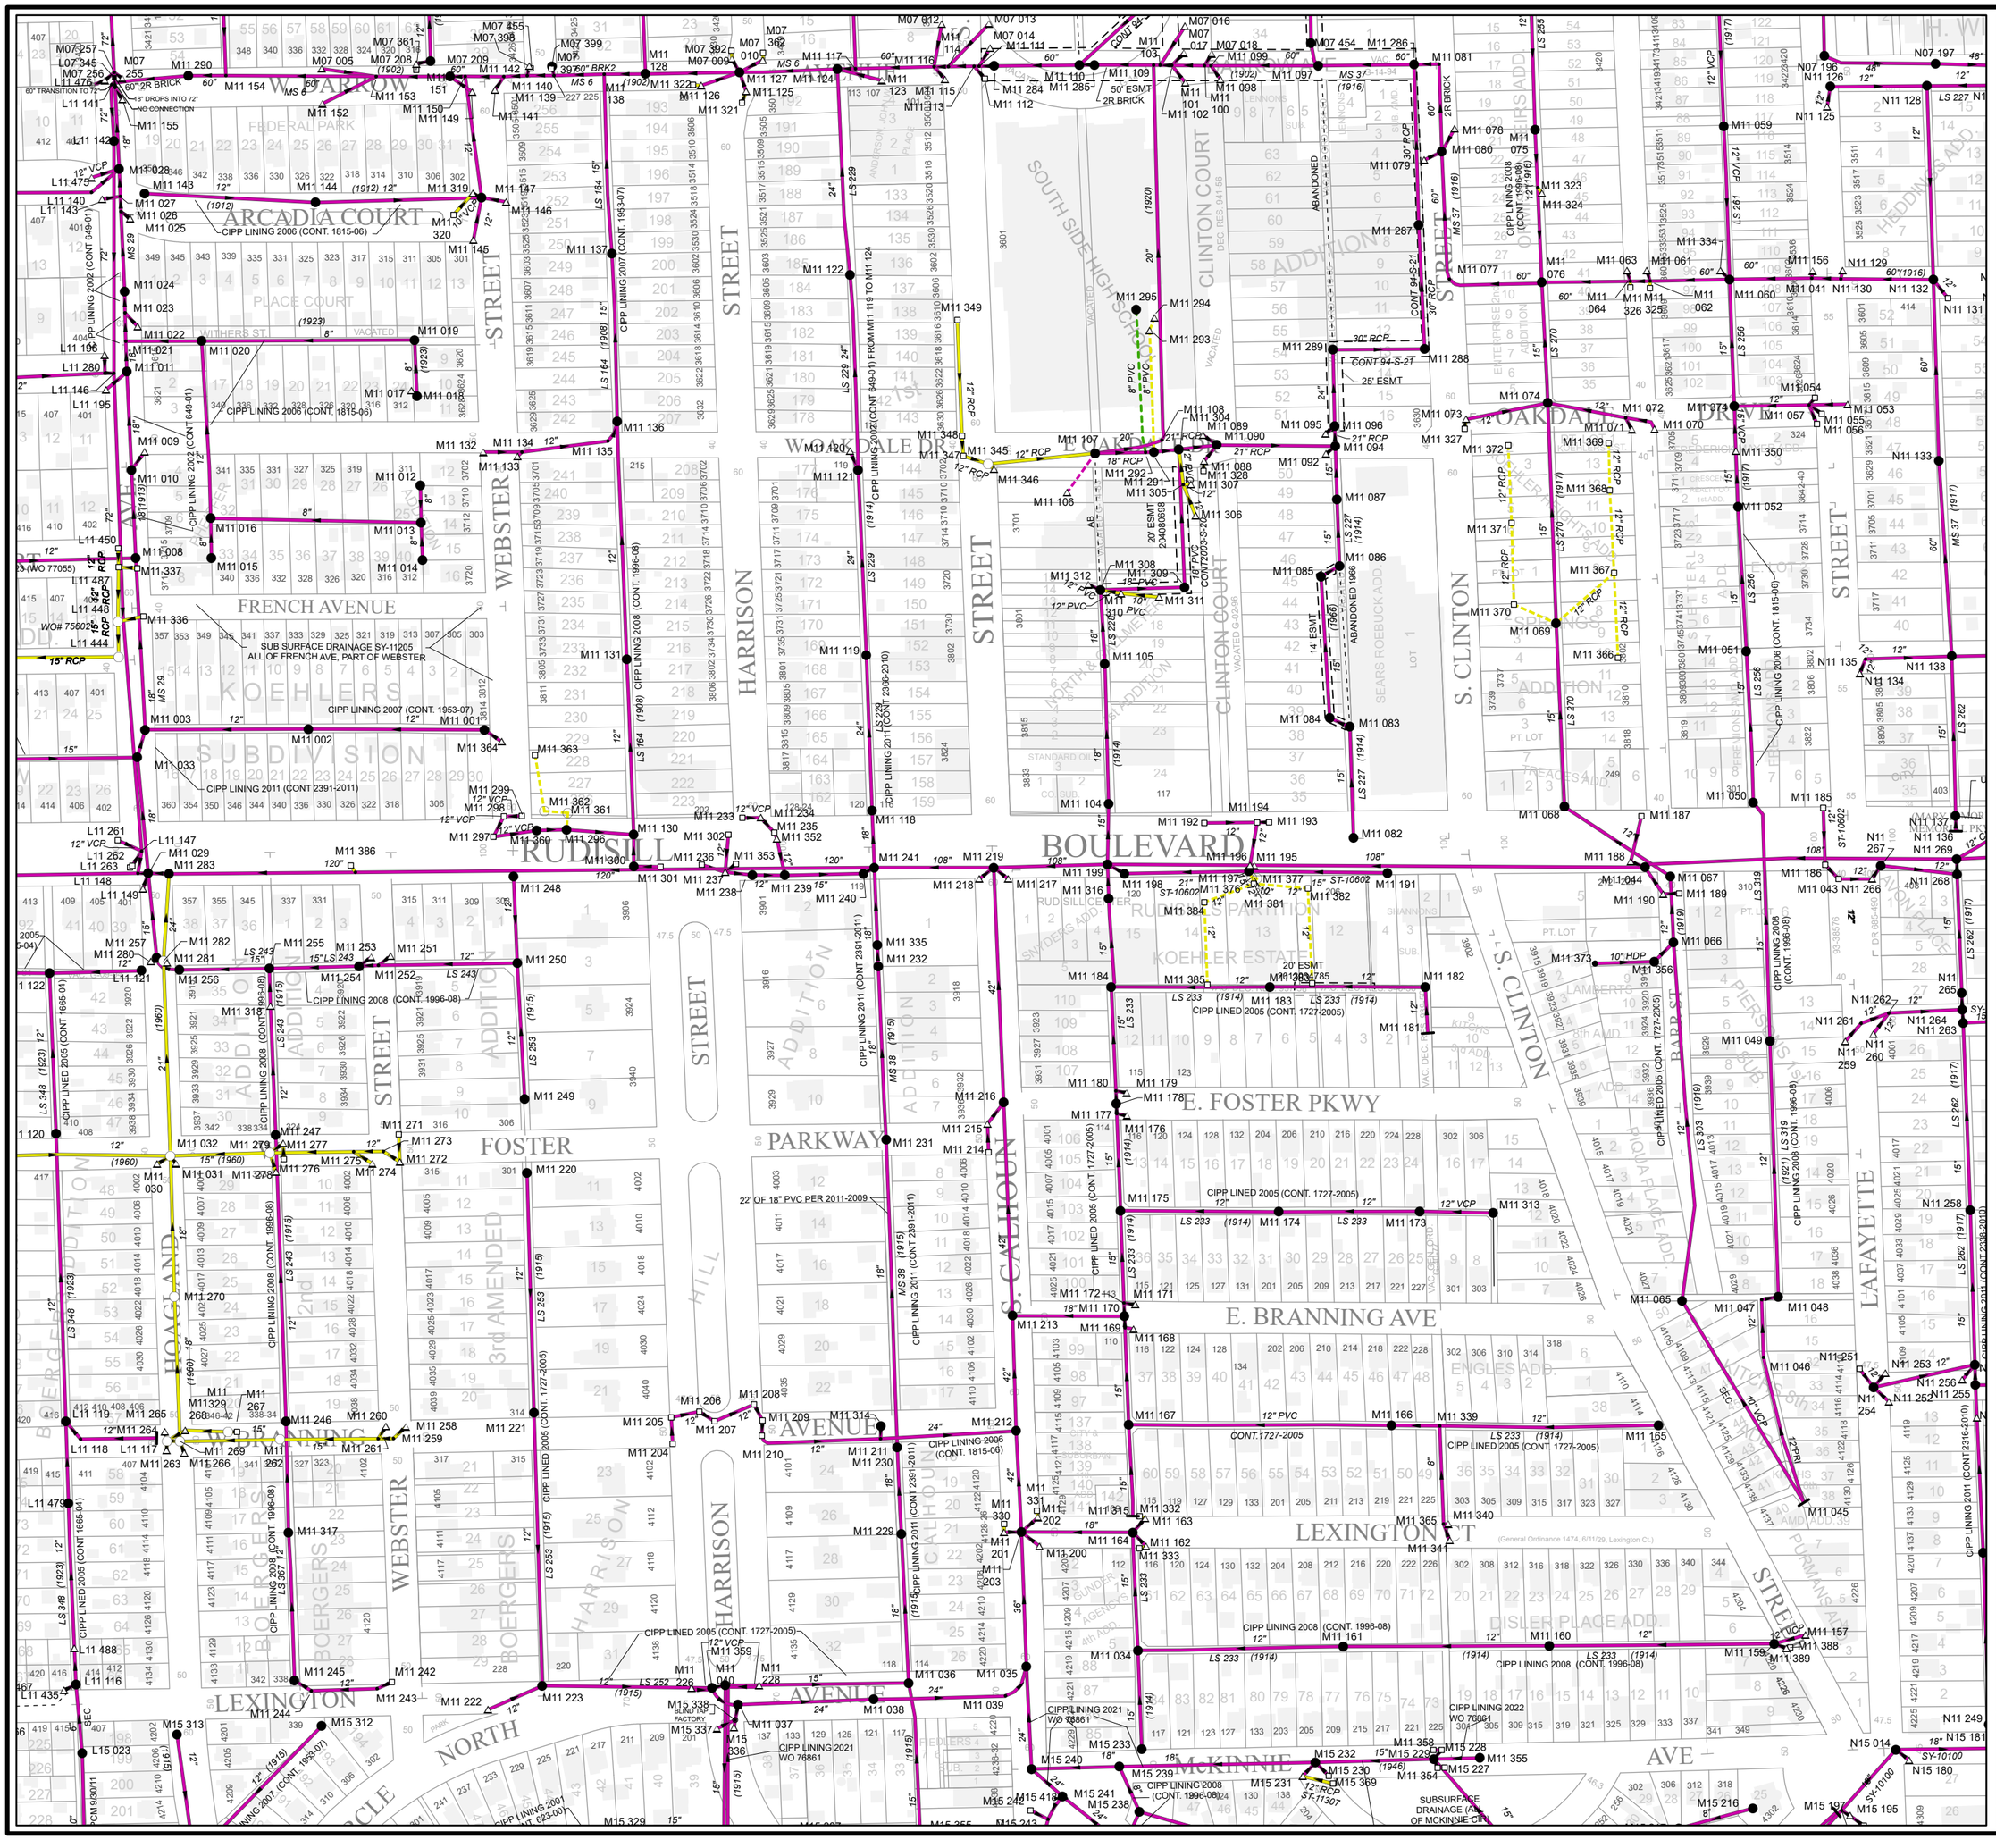
ARCADIA COURT
FRENCH AVENUE
SUB SURFACE DRAINAGE SY-11205
ALL OF FRENCH AVE, PART OF WEBSTER
RUDISILL BOULEVARD
E. FOSTER PKWY
E. BRANNING AVE
LEXINGTON CT
McKINNIE AVE
WEBSTER STREET
HARRISON STREET
CLINTON COURT
S. CLINTON STREET
S. CALHOUN STREET
OAKDALE DRIVE
WOODALE DR
FOSTER PARKWAY
BRANNING AVENUE
LEXINGTON AVENUE
NORTH CIRCLE
LAFAYETTE STREET
BARR ST
PIERCE ST
PURMANDY AVE
DISLER PLACE ADD.
ENGLES ADD.
SOUTH SIDE HIGH SCHOOL
FEDERAL PARK
PLACE COURT
KOEHLERS SUBDIVISION
RUDISILL ESTATES
KOEHLER ESTATES
HOAGLAND
BOERGERS
CITY OF FORT WAYNE
INDIANA
PRODUCED BY
CITY OF FORT WAYNE
G.I.S. DEPARTMENT
LEGEND
SEWER / COMBO MANHOLE
STORM MANHOLE
RETIRED MANHOLE
CATCH BAIN
INLET
CLEANOUT
DISCHARGE
GATE VALVE
HEADWALL
HEADWALL w/FLAPGATE
BULKHEAD / PLUG
PUMP STATION
REGULATOR
VALVE PIT
AIR RELEASE VALVE
DUCKBILL FLAPGATE
SANITARY PIPE
STORM PIPE
COMBINED PIPE
PRESSURIZED MAIN
PRIVATE MAIN
RETIRED MAIN
R22 176 STRUCTURE ID
12345 PROJECT ID
NOTICE: THE INFORMATION DEPICTED ON THIS MAP CONCERNING LOCATION, TYPE, SIZE AND MATERIAL OF UNDERGROUND UTILITIES IS NOT GUARANTEED TO BE ACCURATE OR ALL INCLUSIVE. INFORMATION SHOWN WAS OBTAINED FROM AVAILABLE RECORDS. FIELD INVESTIGATION SHOULD BE CONDUCTED TO DETERMINE ACCURACY.
CITY OF FORT WAYNE
CITY UTILITIES
CITIZENS SQUARE
200 E. BERRY STREET
FORT WAYNE, IN 46802
SE 1/4 SEC. 14
TOWNSHIP 30 N, RANGE 12 E
WAYNE TWP, ALLEN CO.
MAP SCALE : 1" = 200'
MAP NO.
M11
7/1/2025