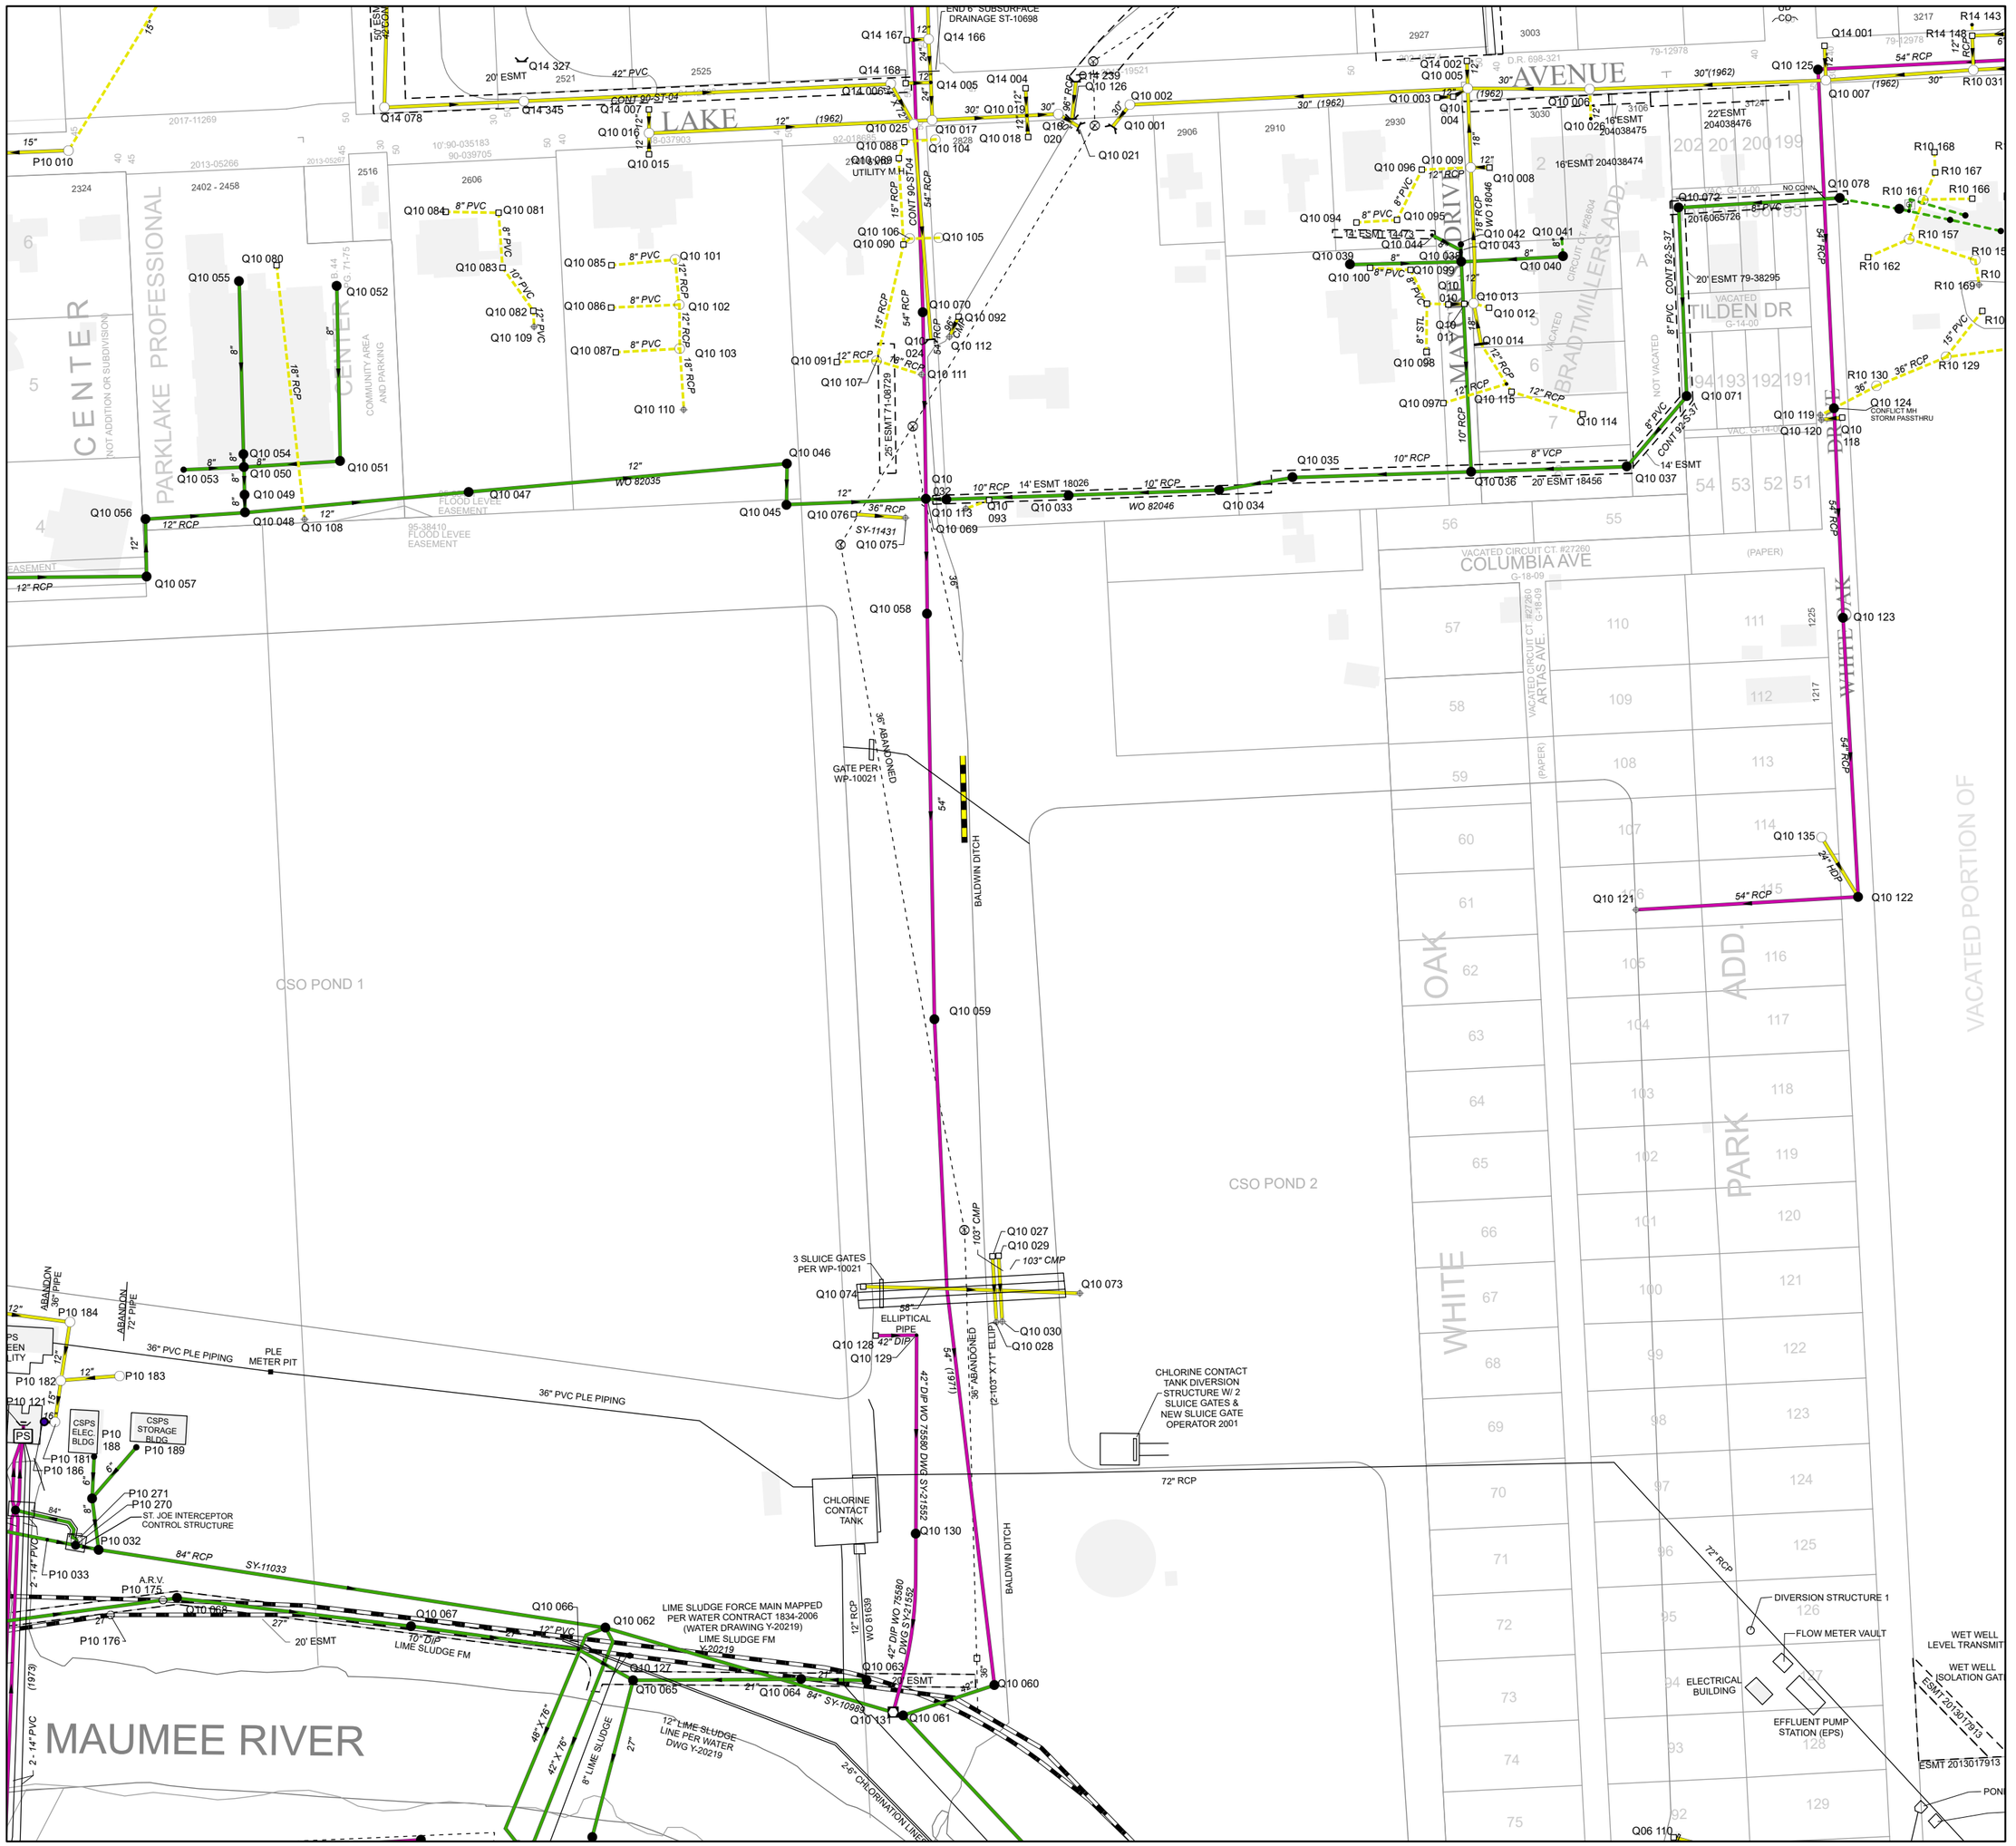
CITY OF FORT WAYNE
INDIANA
PRODUCED BY
CITY OF FORT WAYNE
G.I.S. DEPARTMENT
LEGEND
SEWER / COMBO MANHOLE
STORM MANHOLE
RETIRED MANHOLE
CATCH BASIN
INLET
CLEANOUT
DISCHARGE
GATE VALVE
HEADWALL
HEADWALL w/FLAPGATE
BULKHEAD / PLUG
PUMP STATION
REGULATOR
VALVE PIT
AIR RELEASE VALVE
DUCKBILL FLAPGATE
SANITARY PIPE
STORM PIPE
COMBINED PIPE
PRESSURIZED MAIN
PRIVATE MAIN
RETIRED MAIN
R22 176 STRUCTURE ID
12345 PROJECT ID
NOTICE: THE INFORMATION DEPICTED ON THIS MAP CONCERNING LOCATION, TYPE, SIZE AND MATERIAL OF UNDERGROUND UTILITIES IS NOT GUARANTEED TO BE ACCURATE OR ALL INCLUSIVE. INFORMATION SHOWN WAS OBTAINED FROM AVAILABLE RECORDS. FIELD INVESTIGATION SHOULD BE CONDUCTED TO DETERMINE ACCURACY.
CITY OF FORT WAYNE
CITY UTILITIES
CITIZENS SQUARE
200 E. BERRY STREET
FORT WAYNE, IN 46802
NE 1/4 SEC. 6
TOWNSHIP 30 N, RANGE 13 E
ADAMS TWP, ALLEN CO.
MAP SCALE : 1" = 200'
MAP NO.
Q10
4/1/2024
MAUMEE RIVER
CSO POND 1
CSO POND 2
BALDWIN DITCH
LIME SLUDGE FORCE MAIN MAPPED PER WATER CONTRACT 1834-2006 (WATER DRAWING Y-20219)
CHLORINE CONTACT TANK DIVERSION STRUCTURE W/ 2 SLUICE GATES & NEW SLUICE GATE OPERATOR 2001
CHLORINE CONTACT TANK
3 SLUICE GATES PER WP-10021
ELLIPTICAL PIPE
36" PVC PLE PIPING
PLE METER PIT
CSPS ELEC BLDG
CSPS STORAGE BLDG
ST. JOE INTERCEPTOR CONTROL STRUCTURE
A.R.V.
DIVERSION STRUCTURE 1
FLOW METER VAULT
ELECTRICAL BUILDING
EFFLUENT PUMP STATION (EPS)
WET WELL LEVEL TRANSMIT
WET WELL ISOLATION GAT
ESMT 2013017913
PONI
LAKE AVENUE
TILDEN DR
COLUMBIA AVE
WHITE OAK
PARK
PARKLAKE PROFESSIONAL CENTER
COMMUNITY AREA AND PARKING
FLOOD LEVEE EASEMENT
UTILITY M.H.
GATE PER WP-10021
ABANDONED
VACATED CIRCUIT CT. #27260
VACATED CIRCUIT CT. #28604
CONT 90-ST-04
CONT 92-S-37
WO 82035
WO 82046
WO 18046
WO 75580
SY-11033
SY-11431
SY-10983
SY-21562
DWG SY-21562
DWG Y-20219
WO 81639
WO 18026
