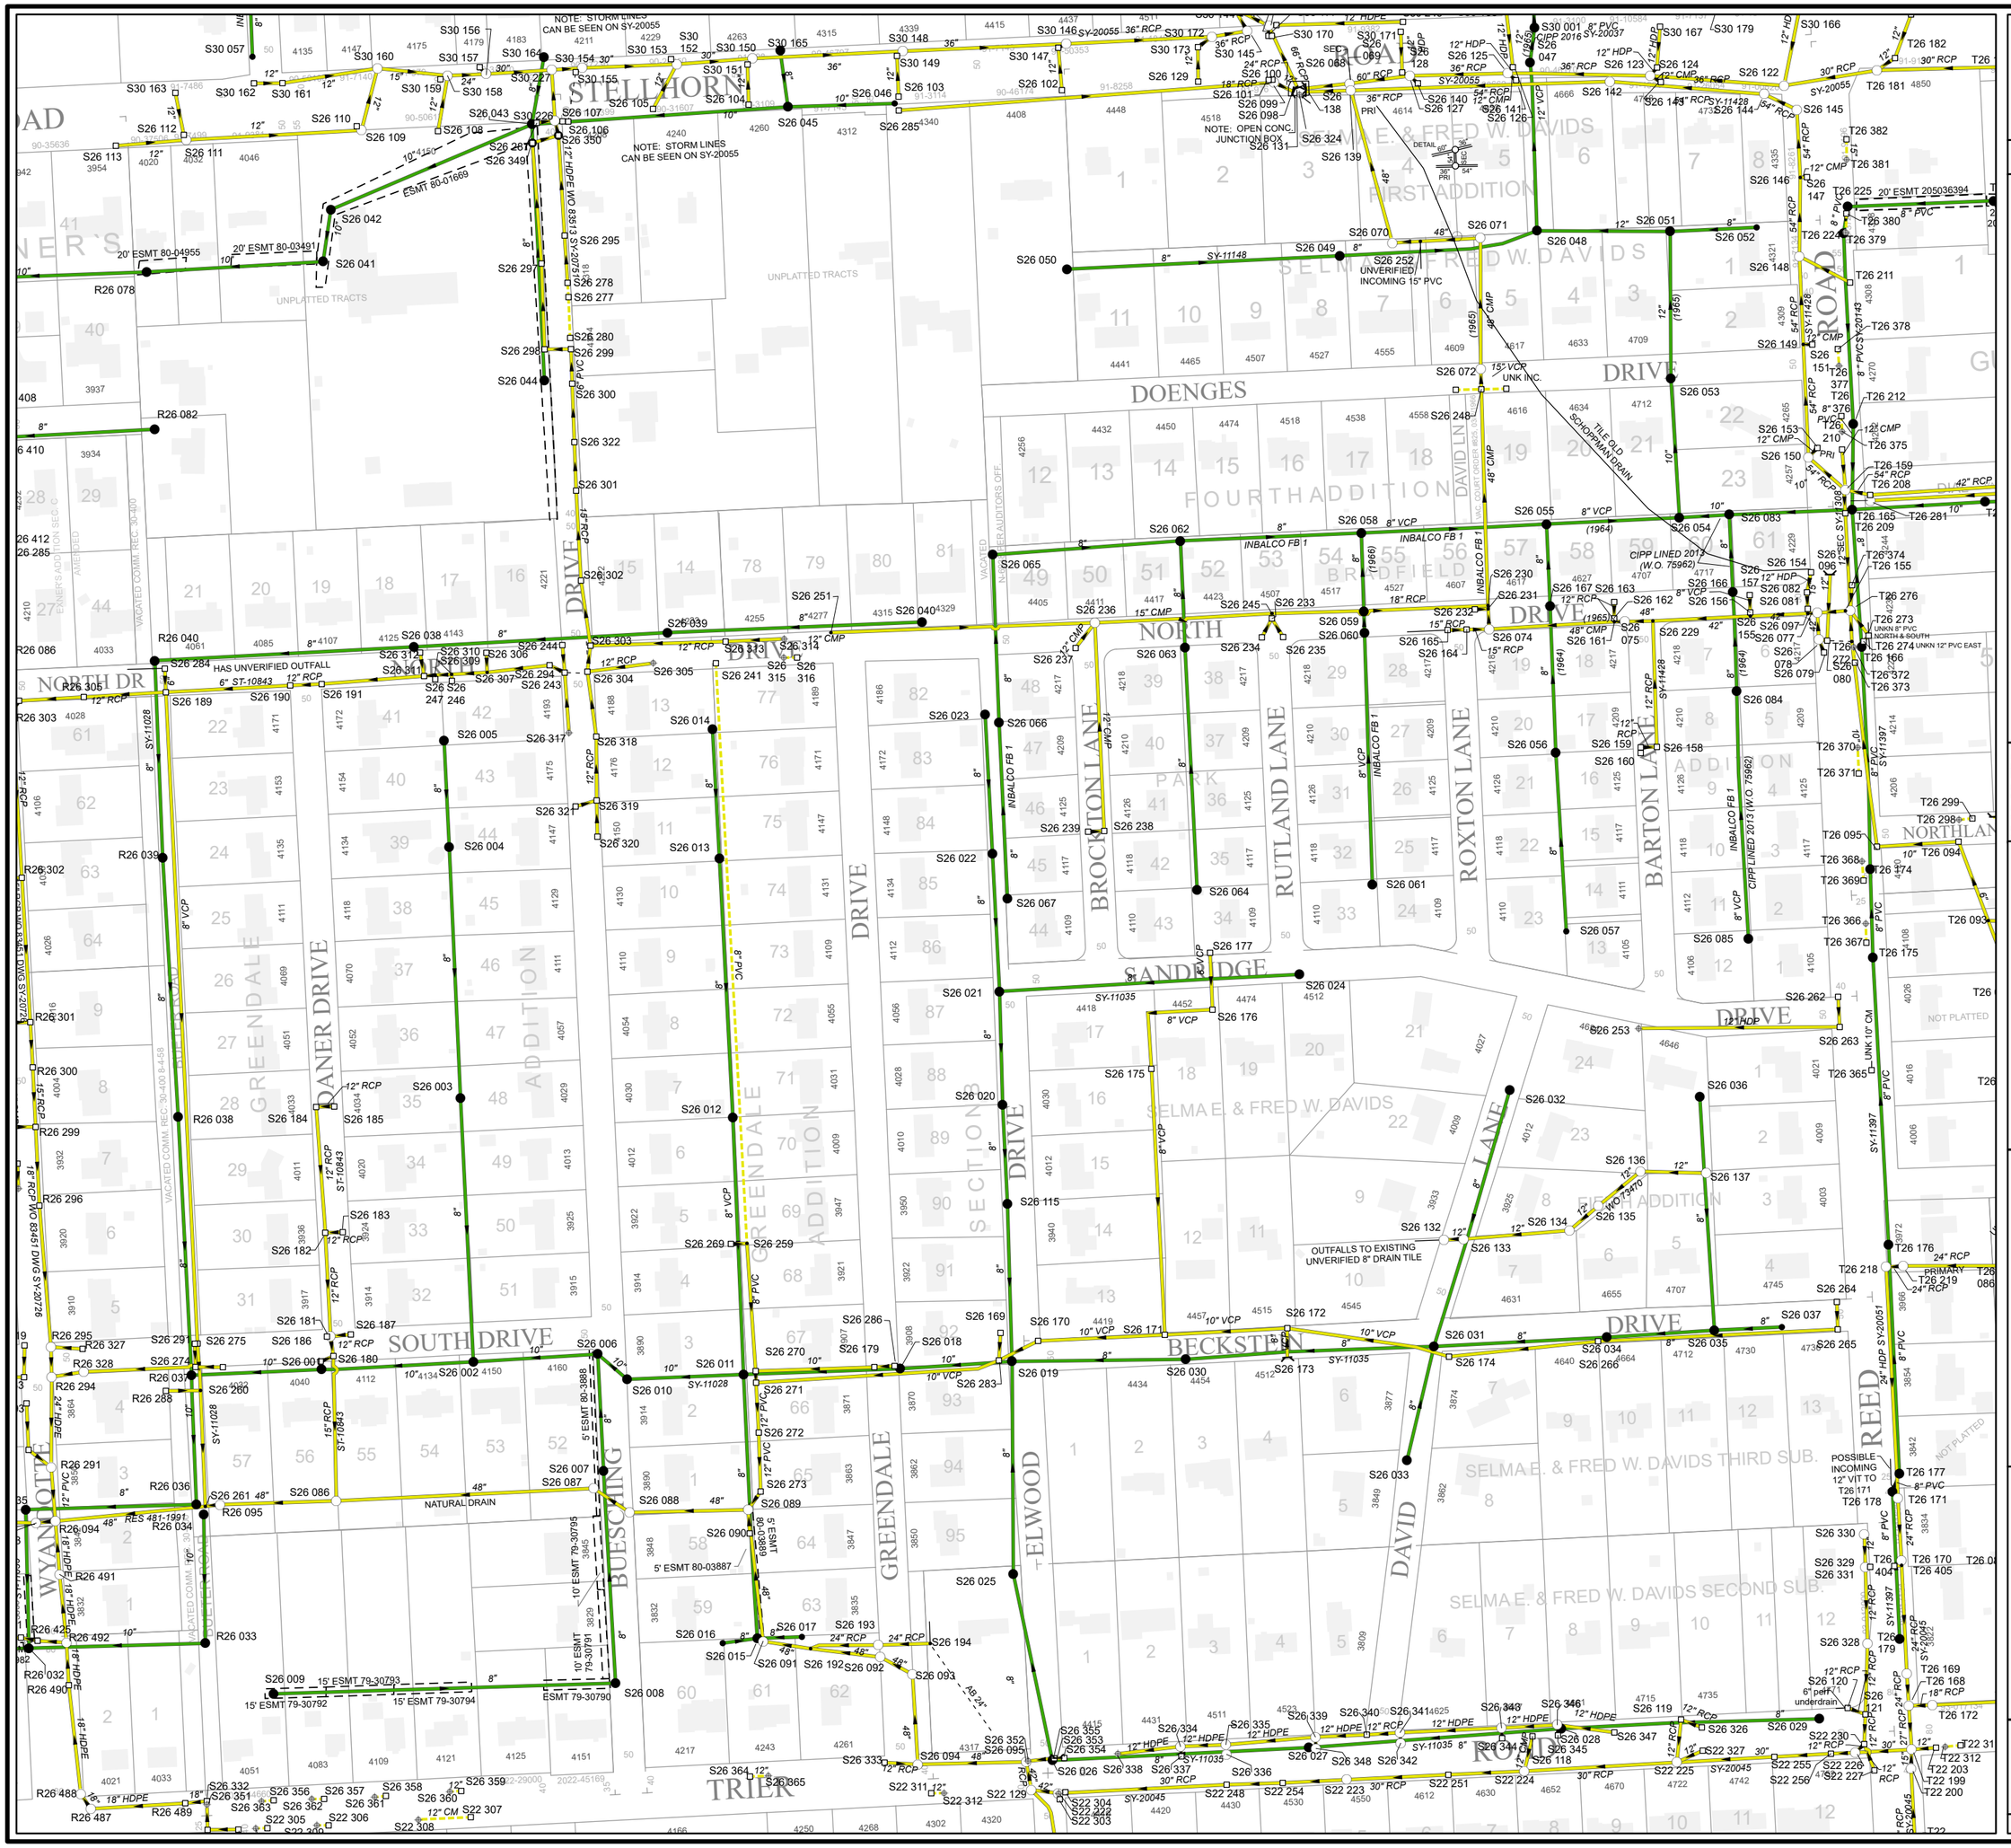
NOTE: STORM LINES CAN BE SEEN ON SY-20055
NOTE: STORM LINES CAN BE SEEN ON SY-20055
NOTE: OPEN CONC. JUNCTION BOX
STELLHORN
UNPLATTED TRACTS
UNPLATTED TRACTS
SELMA E. & FRED W. DAVIDS FIRST ADDITION
SELMA E. & FRED W. DAVIDS
DOENGES
FOURTH ADDITION
BRADFIELD
NORTH DR
DRIVE
DRIVE
DRIVE