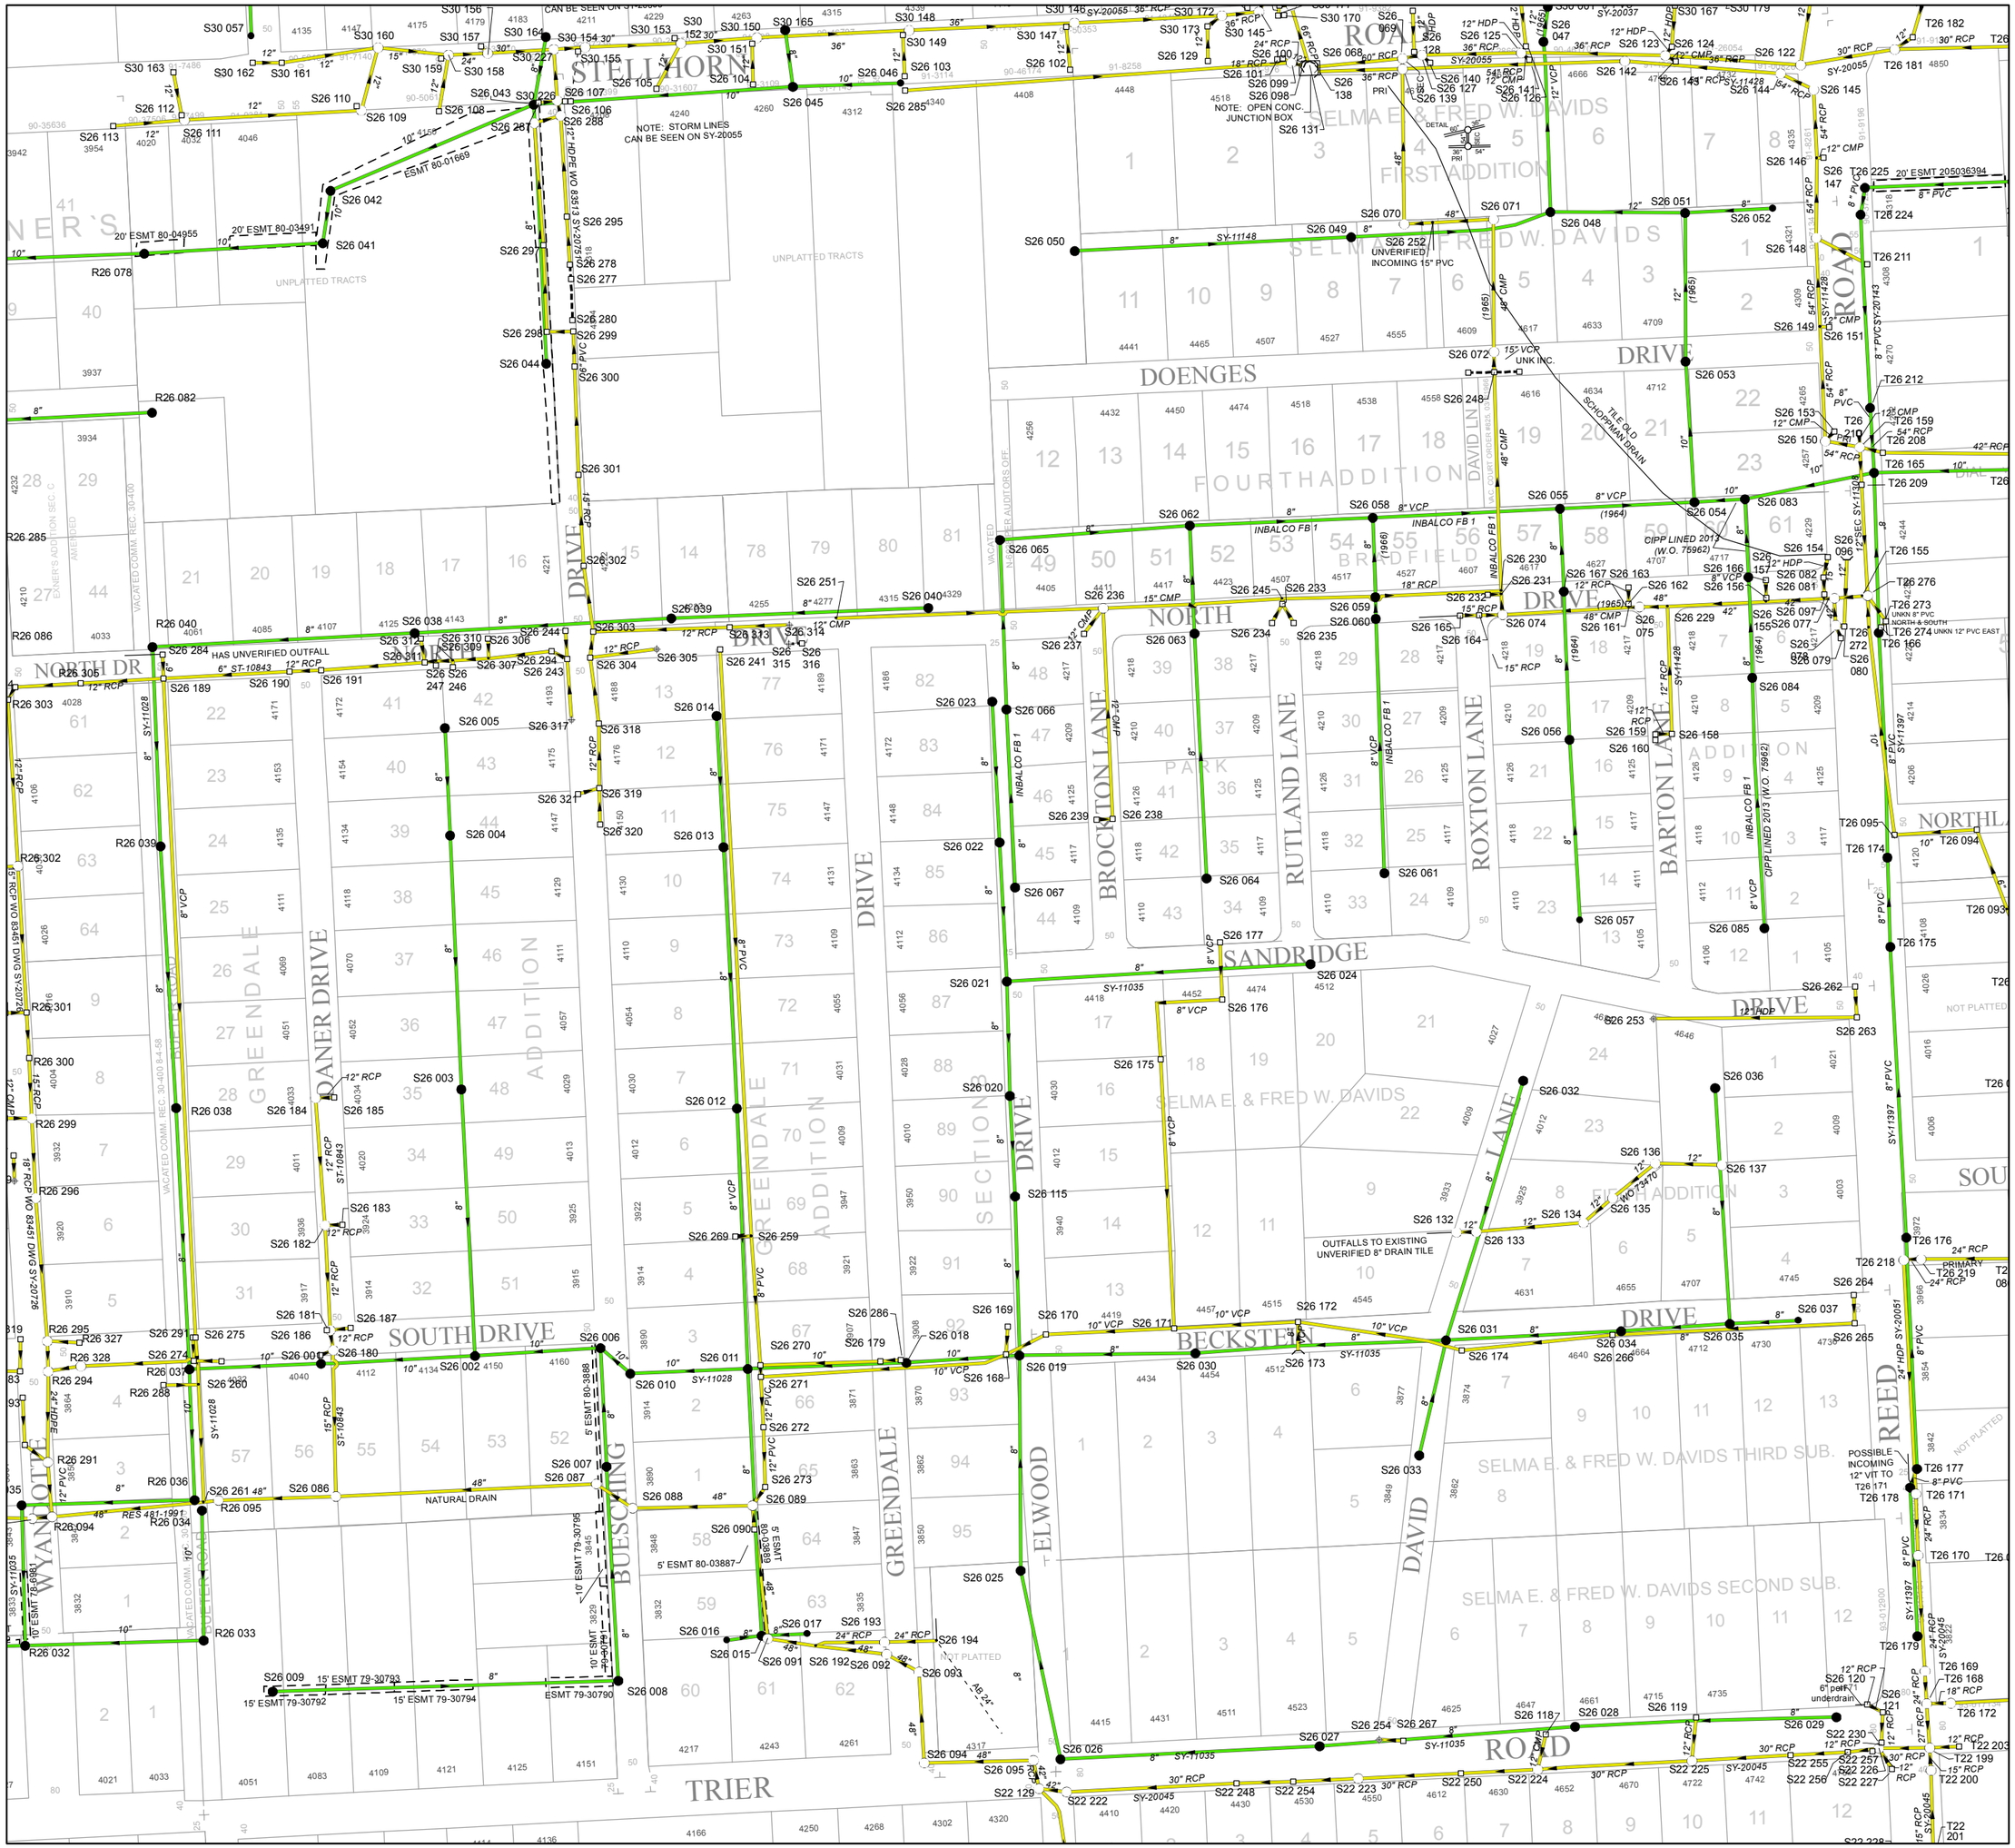
STELLHORN
ROAD
SELMA E. & FRED W. DAVIDS
FIRST ADDITION
DOENGES
DRIVE
FOUR THADDITION
NORTH
DRIVE
BROCKTON LANE
RUTLAND LANE
ROXTON LANE
BARTON LANE
ADDITION
NORTH DR
GREENDALE
DRIVE
SANDRIDGE
DRIVE
SOUTH DRIVE
BECKSTEIN
DRIVE
REED
ROAD
TRIER
DANER DRIVE
BUESCHING
GREENDALE
ADDITION
ELWOOD
DRIVE
DAVID
LANE
SELMA E. & FRED W. DAVIDS THIRD SUB.
SELMA E. & FRED W. DAVIDS SECOND SUB.
UNPLATTED TRACTS
NOTE: STORM LINES CAN BE SEEN ON SY-20055
NOTE: OPEN CONC. JUNCTION BOX
ESMT 80-01669
20' ESMT 80-04955
20' ESMT 80-03491
20' ESMT 205036394
HAS UNVERIFIED OUTFALL
OUTFALLS TO EXISTING UNVERIFIED 8" DRAIN TILE
S26 252 UNVERIFIED INCOMING 15" PVC
R26 078
R26 082
R26 285
R26 086
R26 040
R26 305
R26 303
R26 302
R26 301
R26 300
R26 299
R26 296
R26 295
R26 294
R26 291
R26 288
R26 094
R26 034
R26 033
R26 032
R26 039
R26 038
R26 037
R26 036
R26 095
S26 284
S26 189
S26 190
S26 191
S26 247 246
S26 005
S26 004
S26 003
S26 184
S26 185
S26 183
S26 182
S26 181
S26 187
S26 186
S26 180
S26 275
S26 291
S26 274
S26 327
S26 328
S26 260
S26 261
S26 086
S26 087
S26 007
S26 088
S26 089
S26 090
S26 009
S26 008
S26 038
S26 310
S26 309
S26 312
S26 311
S26 306
S26 307
S26 294
S26 243
S26 244
S26 303
S26 304
S26 305
S26 317
S26 318
S26 319
S26 320
S26 321
S26 014
S26 013
S26 012
S26 020
S26 115
S26 269
S26 259
S26 006
S26 002
S26 001
S26 010
S26 011
S26 271
S26 272
S26 273
S26 018
S26 179
S26 286
S26 270
S26 169
S26 168
S26 019
S26 170
S26 171
S26 172
S26 173
S26 030
S26 031
S26 174
S26 033
S26 034
S26 266
S26 035
S26 265
S26 037
S26 264
S26 218
S26 176
S26 219
S26 177
S26 178
S26 171
S26 170
S26 179
S26 169
S26 168
S26 167
S26 166
S26 165
S26 164
S26 163
S26 162
S26 161
S26 160
S26 159
S26 158
S26 057
S26 085
S26 084
S26 083
S26 054
S26 053
S26 052
S26 051
S26 048
S26 071
S26 070
S26 050
S26 049
S26 072
S26 248
S26 055
S26 058
S26 059
S26 060
S26 061
S26 064
S26 067
S26 066
S26 065
S26 062
S26 063
S26 234
S26 235
S26 236
S26 237
S26 245
S26 233
S26 232
S26 231
S26 230
S26 074
S26 075
S26 076
S26 077
S26 078
S26 079
S26 080
S26 081
S26 082
S26 096
S26 097
S26 229
S26 156
S26 155
S26 154
S26 153
S26 150
S26 151
S26 149
S26 148
S26 146
S26 147
S26 145
S26 144
S26 143
S26 142
S26 141
S26 140
S26 139
S26 138
S26 131
S26 130
S26 129
S26 128
S26 127
S26 126
S26 125
S26 124
S26 123
S26 122
S26 047
S26 069
S26 068
S26 100
S26 101
S26 099
S26 098
S26 102
S26 103
S26 104
S26 105
S26 106
S26 107
S26 108
S26 109
S26 110
S26 111
S26 112
S26 113
S26 046
S26 045
S26 285
S26 044
S26 043
S26 042
S26 041
S26 298
S26 299
S26 280
S26 278
S26 277
S26 295
S26 29
S26 300
S26 301
S26 302
S26 039
S26 040
S26 251
S26 241
S26 315
S26 316
S26 314
S26 313
S26 244
S26 303
S26 312
S26 311
S26 310
S26 309
S26 306
S26 307
S26 294
S26 243