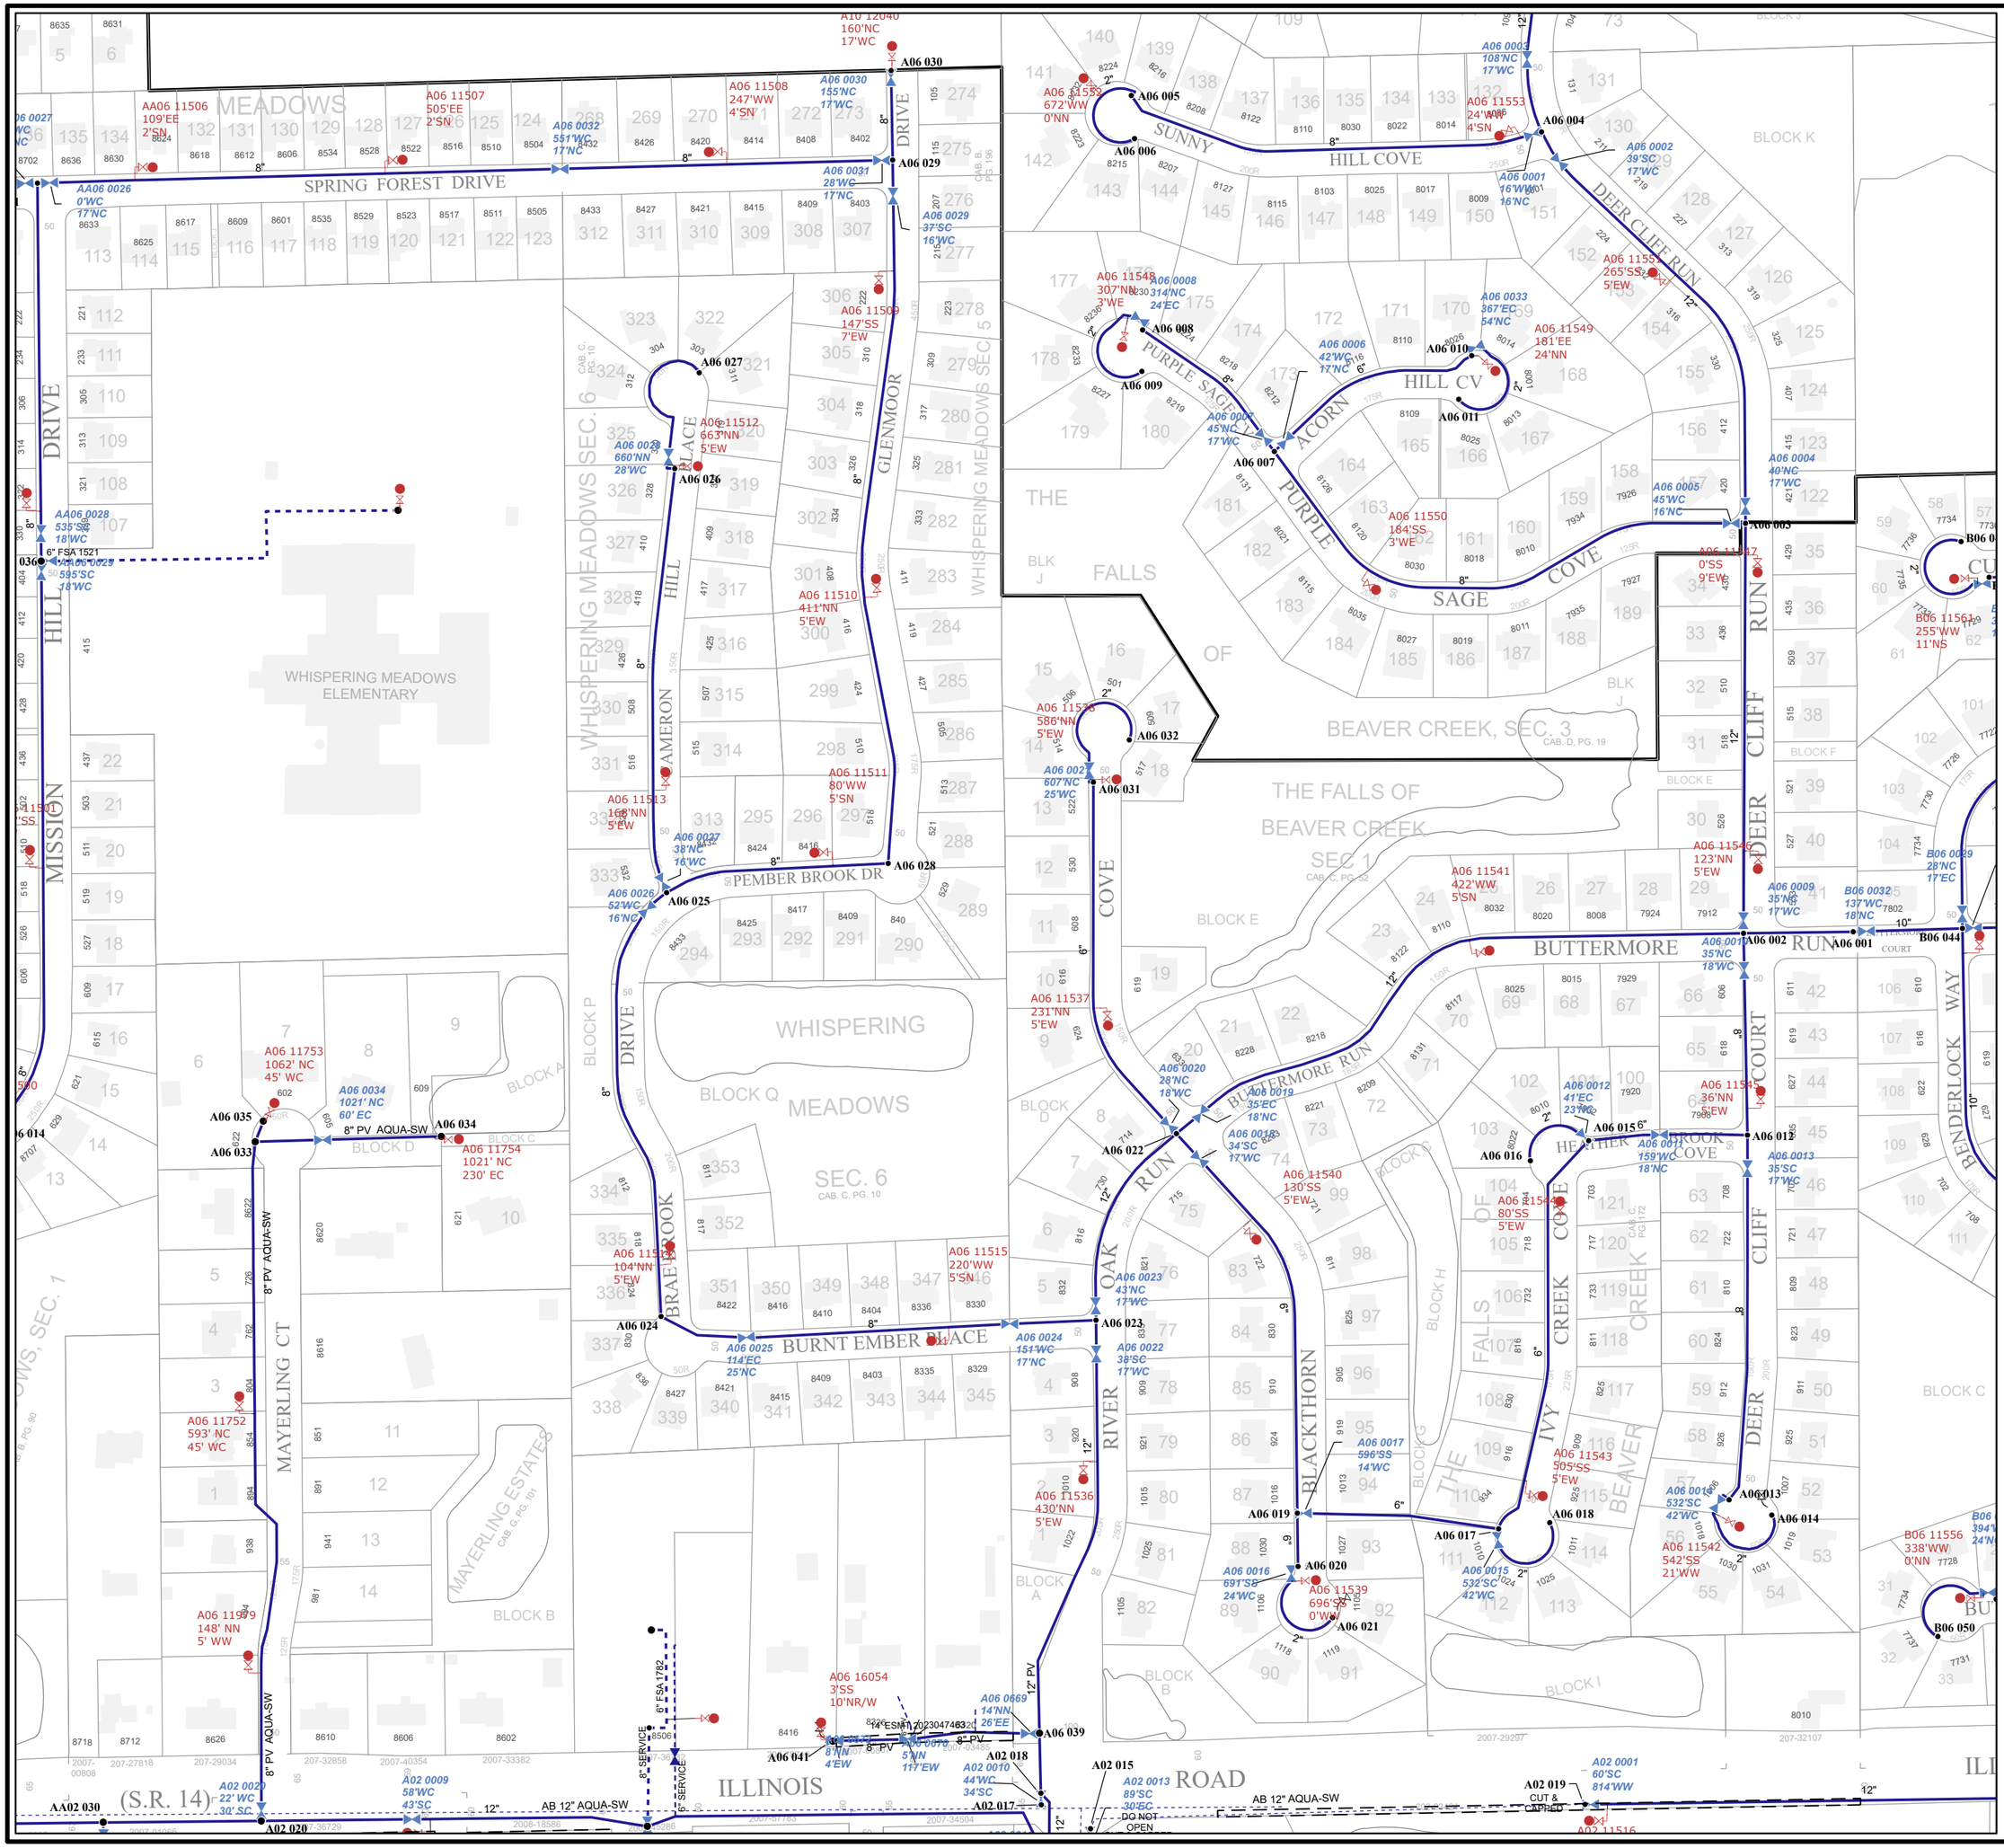
SPRING FOREST DRIVE
HILL MISSION DRIVE
WHISPERING MEADOWS ELEMENTARY
WHISPERING MEADOWS SEC. 6
WHISPERING MEADOWS SEC. 5
GLENMOOR DRIVE
CAMERON HILL PLACE
PEMBER BROOK DR
SUNNY HILL COVE
PURPLE SAGE COVE
ACORN HILL CV
DEER CLIFF RUN
BUTTERMORE RUN
BEAVER CREEK, SEC. 3
THE FALLS OF BEAVER CREEK SEC 1
THE FALLS OF BEAVER CREEK BLK J
BLOCK E
BLOCK F
BLOCK K
BLOCK I
BLOCK C
BLOCK D
BLOCK A
BLOCK B
BLOCK H
SEC. 6
WHISPERING MEADOWS
BRAEBROOK DRIVE
BURNT EMBER PLACE
OAK RIVER RUN
BLACKTHORN COVE
IVY CREEK COVE
BEAVER CREEK CLIFF COURT
BENDERLOCK WAY
MAYERLING CT
MAYERLING ESTATES
ILLINOIS ROAD
(S.R. 14)
A06 030
A06 029
A06 028
A06 027
A06 026
A06 025
A06 024
A06 023
A06 022
A06 021
A06 020
A06 019
A06 018
A06 017
A06 016
A06 015
A06 014
A06 013
A06 012
A06 011
A06 010
A06 009
A06 008
A06 007
A06 006
A06 005
A06 004
A06 003
A06 002
A06 001
A06 031
A06 032
A06 033
A06 034
A06 035
A06 036
A06 039
A06 041
A02 020
A02 017
A02 018
A02 015
A02 019
A06 11506 109'EE 2'SN
A06 11507 505'EE 2'SN
A06 11508 247'WW 4'SN
A06 11509 147'SS 7'EW
A06 11510 411'NN 5'EW
A06 11511 80'WW 5'SN
A06 11512 663'NN 5'EW
A06 11513 168'NN 5'EW
A06 11514 586'NN 5'EW
A06 11515 220'WW 5'SN
A06 11516 104'NN 5'EW
A06 11536 430'NN 5'EW
A06 11537 231'NN 5'EW
A06 11538 3'SS 10'NR/W
A06 11539 696'SS 0'WW
A06 11540 130'SS 5'EW
A06 11541 422'WW 5'SN
A06 11542 542'SS 21'WW
A06 11543 505'SS 5'EW
A06 11544 80'SS 5'EW
A06 11545 0'SS 9'EW
A06 11546 36'NN 5'EW
A06 11547 0'SS 9'EW
A06 11548 307'NE 3'WE
A06 11549 181'EE 24'NN
A06 11550 184'SS 3'WE
A06 11551 265'SS 5'EW
A06 11552 123'NN 5'EW
A06 11553 24'WW 4'SN
