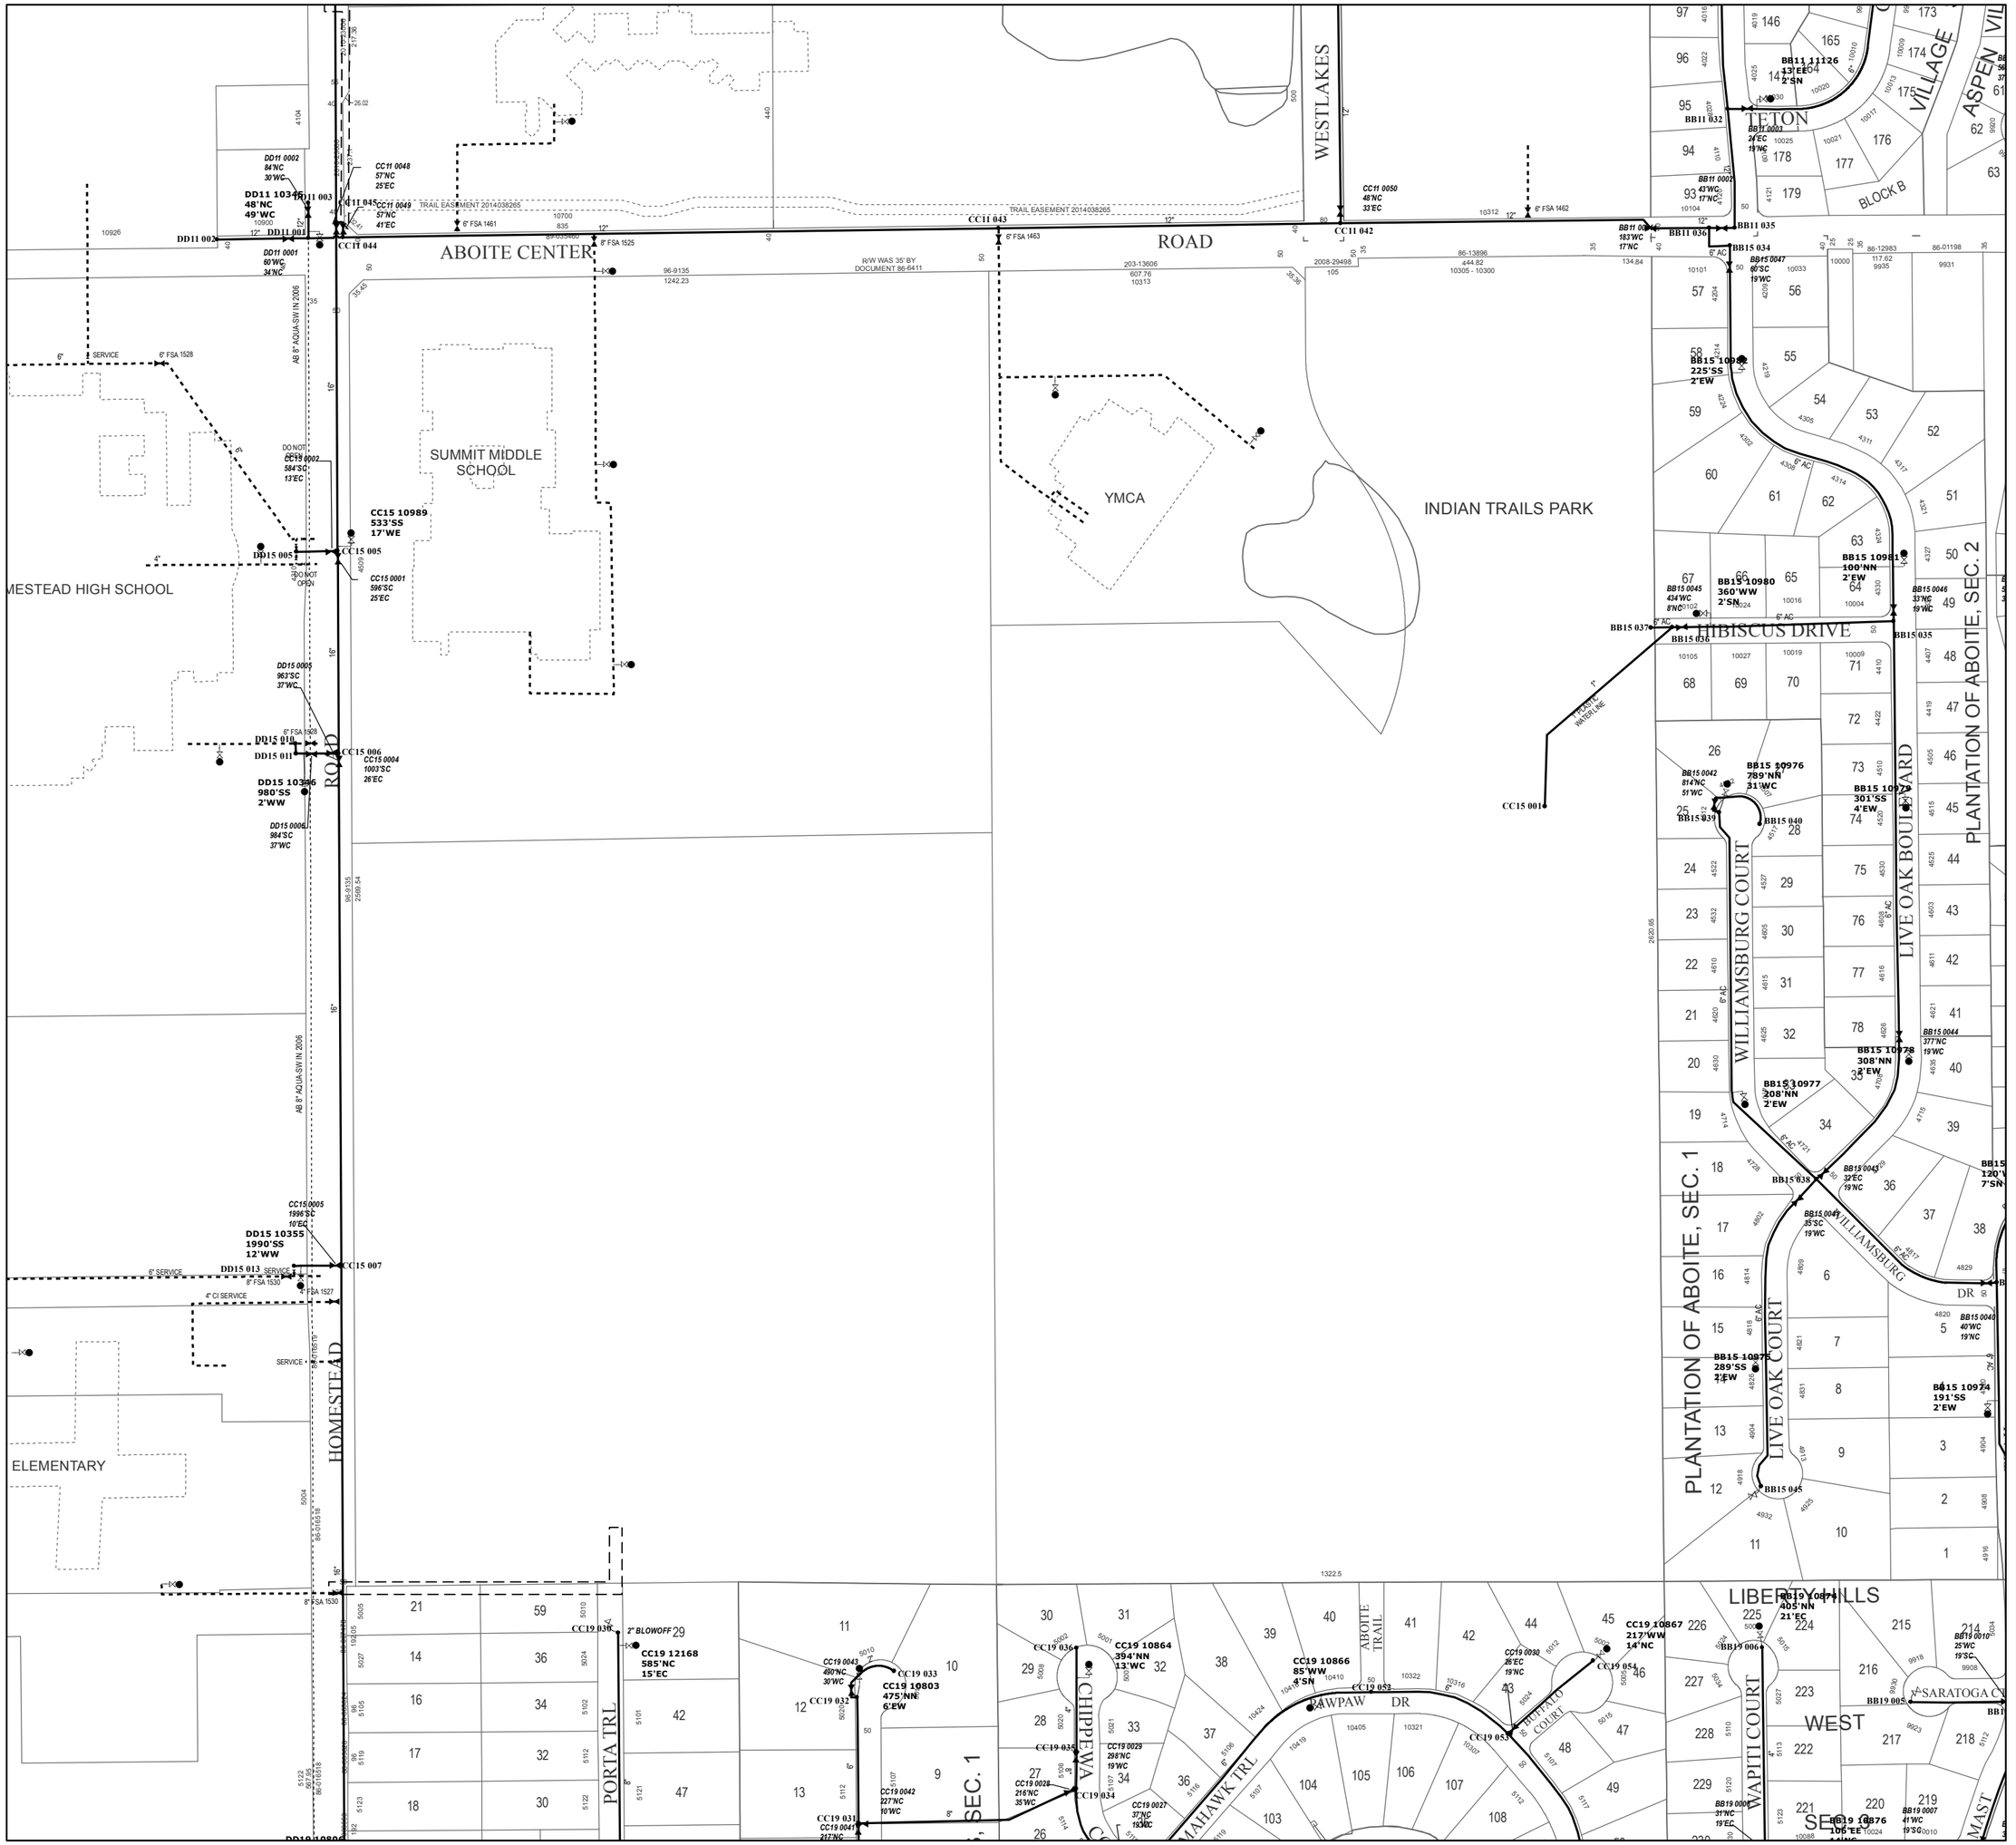
ABOITE CENTER ROAD
WESTLAKES
TRAIL EASEMENT 2014038265
SUMMIT MIDDLE SCHOOL
YMCA
INDIAN TRAILS PARK
HOMESTEAD HIGH SCHOOL
HOMESTEAD ROAD
ELEMENTARY
PORTA TRL
CHIPPEWA TRL
MAHAWK TRL
PAWPAW DR
BUFFALO COURT
ABOITE TRAIL
HIBISCUS DRIVE
PLANTATION OF ABOITE, SEC. 2
PLANTATION OF ABOITE, SEC. 1
LIVE OAK BOULEVARD
LIVE OAK COURT
WILLIAMSBURG DR
WILLIAMSBURG COURT
TETON VILLAGE
ASPEN
BLOCK B
LIBERTY HILLS WEST
SARATOGA
WAPITI COURT
AB 8" AQUA-SW IN 2006
DO NOT OPEN
SERVICE
6" FSA 1528
8" FSA 1530
6" FSA 1525
6" FSA 1463
6" FSA 1461
6" FSA 1462
8" FSA 1508
4" CI SERVICE
6" AC
1" PLASTIC WATERLINE
2" BLOWOFF
CC11 043
CC11 044
CC11 045
CC11 042
CC15 005
CC15 006
CC15 007
CC15 001
CC19 033
CC19 035
CC19 036
CC19 052
CC19 053
CC19 054
BB15 034
BB15 035
BB15 036
BB15 037
BB15 038
BB15 039
BB15 040
BB15 045
BB11 032
BB11 035
BB11 036
DD15 005
DD15 010
DD15 011
DD15 013
DD11 001
DD11 002
DD11 003
CC11 0048 57'NC 25'EC
CC11 0049 57'NC 41'EC
CC11 0050 48'NC 33'EC
CC15 10989 533'SS 17'WE
CC15 0001 596'SC 25'EC
CC15 0002 584'SC 13'EC
CC15 0004 1003'SC 25'EC
CC15 0005 1996'SC 10'EC
DD15 0005 963'SC 37'WC
DD15 0006 984'SC 37'WC
DD15 10355 1990'SS 12'WW
DD15 10356 980'SS 2'WW
DD11 0002 84'NC 30'WC
DD11 0001 60'WC 34'NC
BB15 10982 225'SS 2'EW
BB15 10980 360'WW 2'SN
BB15 10981 100'NN 2'EW
BB15 10976 789'NN 31'WC
BB15 10979 301'SS 4'EW
BB15 10978 308'NN 2'EW
BB15 10977 208'NN 2'EW
BB15 10975 289'SS 1'EW
BB15 10924 191'SS 2'EW
CC19 10803 475'NN 6'EW
CC19 10864 394'NN 13'WC
CC19 10866 85'WW 4'SN
CC19 10867 217'WW 14'NC
CC19 12168 585'NC 15'EC
BB11 11126 13'EE 2'SN
BB11 0032 43'WC 17'NC
BB11 0033 24'EC 13'NC
BB15 0047 60'SC 19'WC
BB15 0045 434'WC 8'NC
BB15 0046 33'WC 19'WC
BB15 0042 814'NC 51'WC
BB15 0044 377'NC 19'WC
BB15 0043 32'EC 19'NC
BB15 0041 55'SC 19'WC
BB15 0040 40'WC 19'NC
BB19 0010 25'WC 19'SC
BB19 0007 41'WC 19'SC
BB19 0006 31'NC 19'EC
CC19 0043 490'NC 30'WC
CC19 0042 227'NC 10'WC
CC19 0041 217'NC
CC19 0035 298'NC 19'WC
CC19 0028 216'NC 35'WC
CC19 0027 37'NC 19'EC
CC19 0030 25'EC 19'NC
CC19 0029 19'EC
CC19 0031
CC19 0032
CC19 0034
CC19 0036
CC19 0037
CC19