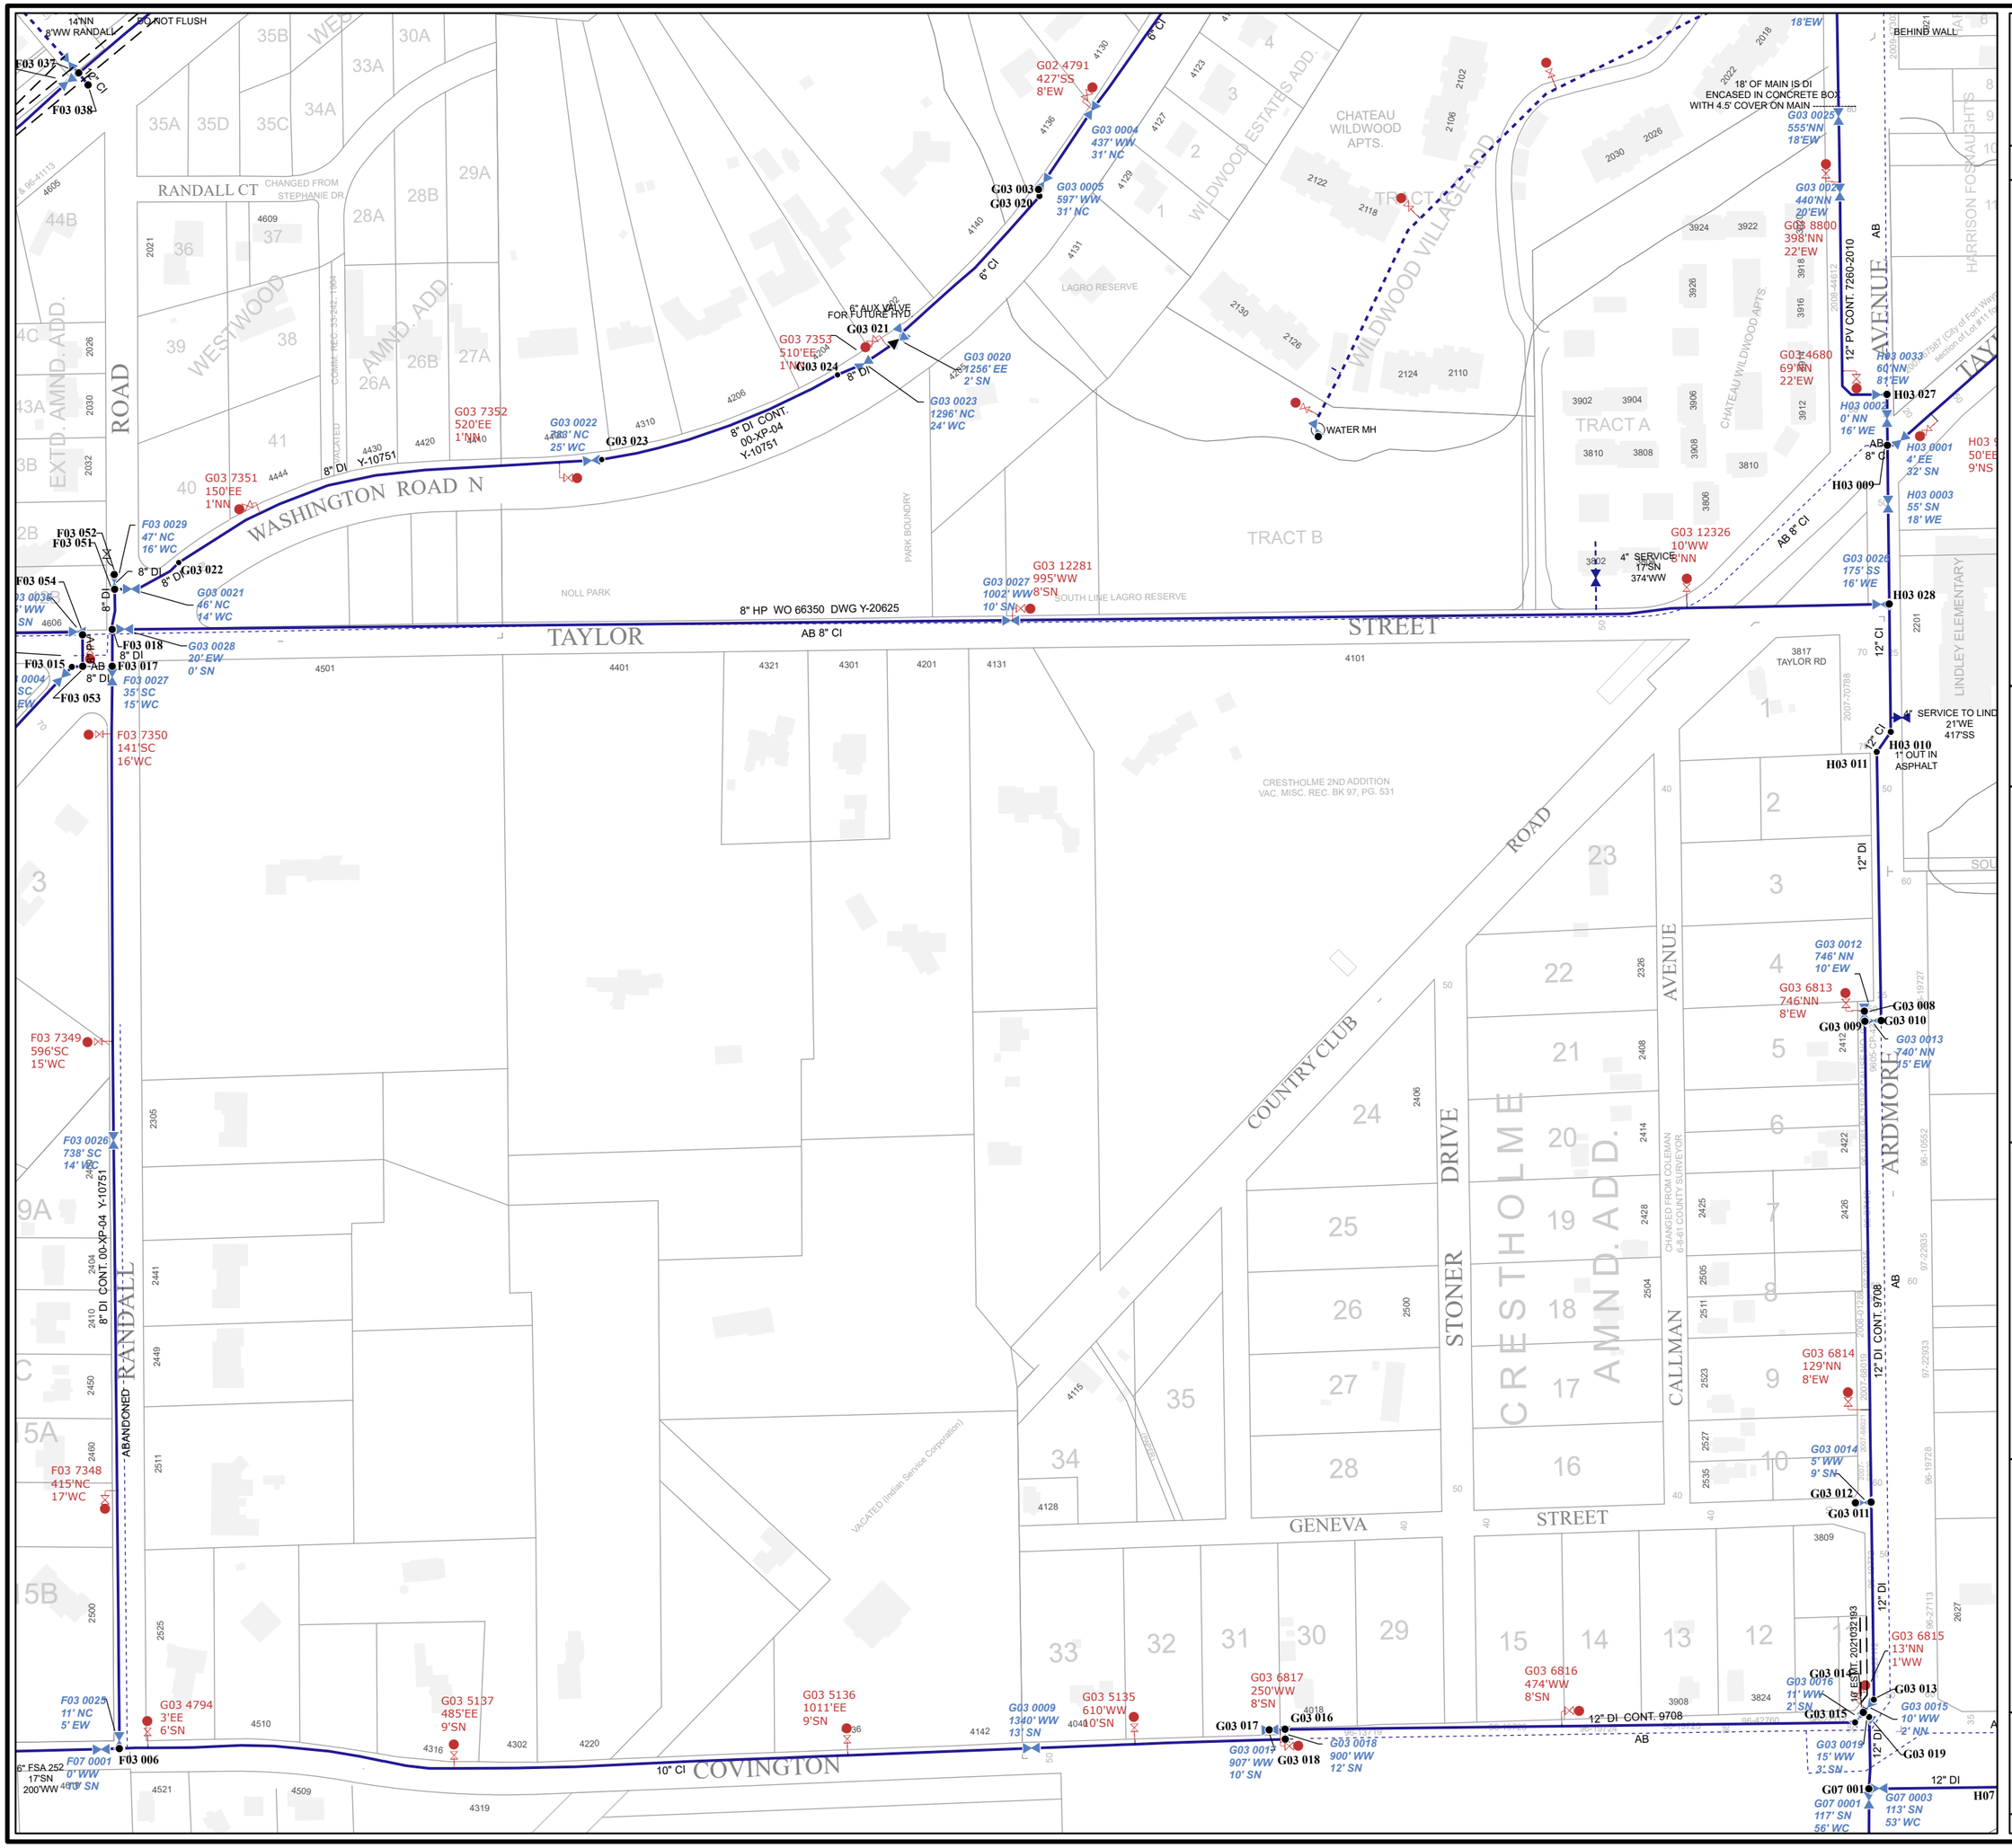
WASHINGTON ROAD N
TAYLOR STREET
RANDALL ROAD
EXTD. AMND. ADD.
WESTWOOD AMND. ADD.
RANDALL CT
CHANGED FROM STEPHANIE DR
WILDWOOD ESTATES ADD.
CHATEAU WILDWOOD APTS.
WILDWOOD VILLAGE RD
TRACT A
TRACT B
LAGRO RESERVE
NOLL PARK
SOUTH LINE LAGRO RESERVE
PARK BOUNDRY
CHATEAU WILDWOOD APTS
HARRISON FOSKAUGHTS
LINDLEY ELEMENTARY
CRESTHOLME 2ND ADDITION
VAC. MISC. REC. BK 97, PG. 531
CRESTHOLME AMND. ADD.
COUNTRY CLUB AVENUE
STONER DRIVE
CALLMAN AVENUE
ARDMORE AVENUE
GENEVA STREET
COVINGTON ROAD
VACATED (Indian Service Corporation)
CHANGED FROM COLEMAN 6-8-61 COUNTY SURVEYOR
14"NN 8"WW RANDALL
DO NOT FLUSH
F03 037
F03 038
12" CI
F03 052
F03 051
F03 054
F03 015
F03 053
F03 017
F03 018
F03 0029 47' NC 16' WC
F03 0021 46' NC 14' WC
F03 0028 20' EW 0' SN
F03 0027 35' SC 15' WC
F03 7350 141' SC 16' WC
G03 7351 150'EE 1'NN
G03 7352 520'EE 1'NN
G03 7353 510'EE 1'NN
G03 0022 788' NC 25' WC
G03 023
G03 024
G03 021
6" AUX VALVE FOR FUTURE HYD.
8" DI CONT. 00-XP-04 Y-10751
G03 0020 1256' EE 2' SN
G03 0023 1296' NC 24' WC
G02 4791 427'SS 8'EW
G03 003
G03 020
G03 0004 437' WW 31' NC
G03 0005 597' WW 31' NC
6" CI
8" CI
WATER MH
G03 12281 995'WW 8'SN
G03 0027 1002' WW 10' SN
8" HP WO 66350 DWG Y-20625
AB 8" CI
G03 12326 10'WW 5'NN
4" SERVICE 17'SN 374'WW
G03 0026 175' SS 16' WE
H03 009
H03 0003 55' SN 18' WE
H03 0001 4' EE 32' SN
H03 028
H03 027
H03 0002 0' NN 16' WE
H03 0033 60'NN 81'EW
G03 4680 69'NN 22'EW
G03 8800 398'NN 22'EW
G03 0025 555'NN 18'EW
G03 0024 440'NN 20'EW
12" PV CONT. 7260-2010
18' OF MAIN IS DI ENCASED IN CONCRETE BOX WITH 4.5' COVER ON MAIN
BEHIND WALL
18'EW
12" CI
H03 011
H03 010 1" OUT IN ASPHALT
4" SERVICE TO LIND 21'WE 417'SS
12" DI
F03 7349 596'SC 15'WC
F03 0026 738' SC 14' WC
F03 7348 415'NC 17'WC
F03 0025 11' NC 5' EW
G03 4794 3'EE 6'SN
G03 5137 485'EE 9'SN
G03 5136 1011'EE 9'SN
G03 0009 1340' WW 13' SN
G03 5135 610'WW 10'SN
G03 6817 250'WW 8'SN
G03 016
G03 017
G03 0017 907' WW 10' SN
G03 018
G03 0018 900' WW 12' SN
G03 6816 474'WW 8'SN
12" DI CONT. 9708
G03 0016 11' WW 2' SN
G03 015
G03 6815 13'NN 1'WW
G03 013
G03 0015 10' WW 2' NN
G03 0019 15' WW 3' SN
G03 019
G07 0001
G07 0001 117' SN 56' WC
G07 0003 113' SN 53' WC
H07
F07 0001 0' WW 0' SN
6" FSA 252 17'SN 200'WW
F03 006
G03 0012 746' NN 10' EW
G03 6813 746'NN 8'EW
G03 008
G03 010
G03 009
G03 0013 740' NN 15' EW
G03 6814 129'NN 8'EW
G03 0014 5' WW 9' SN
G03 012
G03 011
3817 TAYLOR RD
3809
3824
3908
3902
3904
3906
3908
3910
3912
3916
3918
3922
3924
3926
3810
3808
3802
2007-70788
2007-68019
2007-48621
2008-41213
2008-44612
96-42760
96-27113
96-19728
96-19727
96-10552
97-22935
97-22933
2007-7687 (City of Fort Wayne section of Lot #11 6)
8.96-41113
4606
4609
4605
4501
4401
4321
4301
4201
4131
4101
4510
4302
4220
4521
4509
4319
4316
4142
4018
4040
4128
4115
4310
4206
4140
4136
4130
4127
4123
4129
4131
2201
2305
2404
2410
2441
2449
2450
2460
2511
2500
2525
2021
2026
2030
2032
2102
2106
2118
2122
2126
2130
2110
2018
2022
2030
2026
2408
2412
2414
2422
2425
2426
2428
2504
2505
2511
2523
2527
2535
2326
2406
2500
2407
2410
2412
