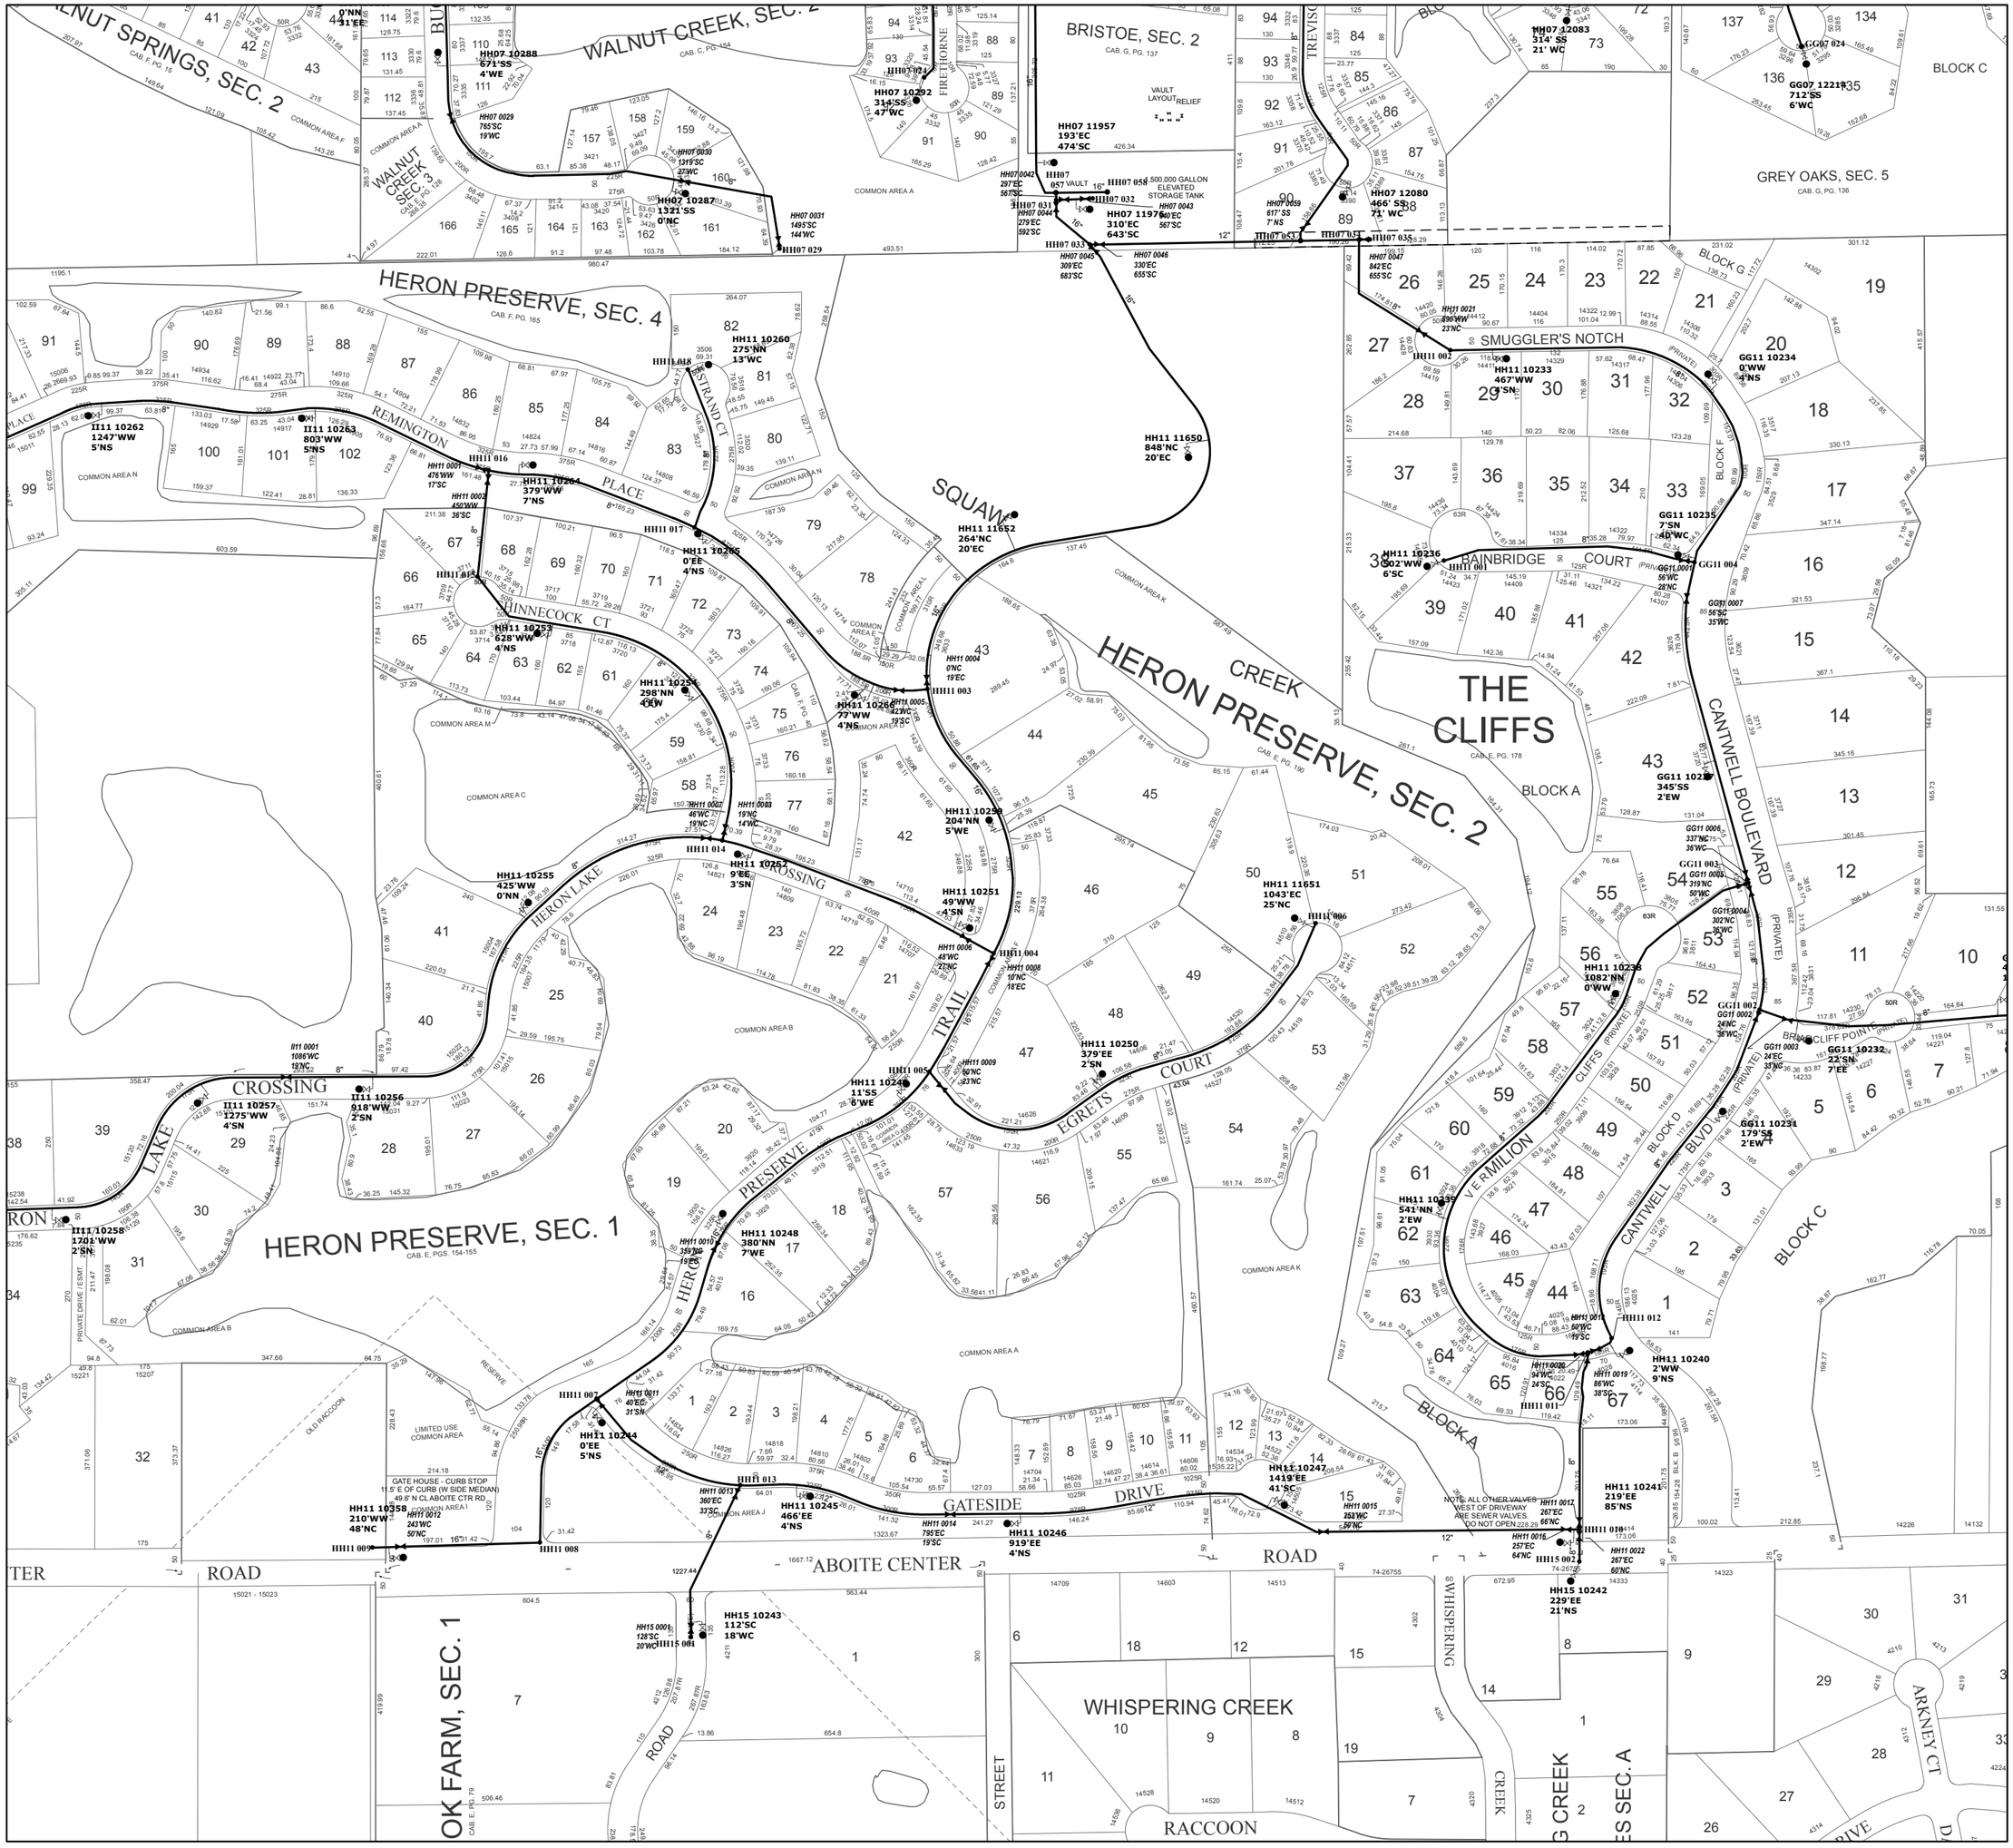
WALNUT SPRINGS, SEC. 2
WALNUT CREEK, SEC. 2
BRISTOE, SEC. 2
GREY OAKS, SEC. 5
HERON PRESERVE, SEC. 4
HERON PRESERVE, SEC. 2
HERON PRESERVE, SEC. 1
THE CLIFFS
WHISPERING CREEK
OAK FARM, SEC. 1
SMUGGLER'S NOTCH
BAINBRIDGE COURT
CANTWELL BOULEVARD
REMINGTON PLACE
SQUAW CREEK
HERON LAKE TRAIL
CROSSING
EGRETS PRESERVE
SHINNECOCK CT
STRAND CT
GATESIDE DRIVE
ABOITE CENTER ROAD
VERMILION BLVD
CLIFF POINTE
ARKNEY CT
WHISPERING CREEK STREET
RACCOON CREEK
BLOCK A
BLOCK C
BLOCK D
BLOCK F
BLOCK G
COMMON AREA A
COMMON AREA B
COMMON AREA C
COMMON AREA J
COMMON AREA K
COMMON AREA M
COMMON AREA N
LIMITED USE COMMON AREA
VAULT LAYOUT RELIEF
500,000 GALLON ELEVATED STORAGE TANK
HH11 10262 1247'WW 5'NS
HH11 10263 803'WW 5'NS
HH11 10264 379'WW 7'NS
HH11 10265 0'EE 4'NS
HH11 10253 628'WW 4'NS
HH11 10254 298'NN 4'W
HH11 10255 425'WW 0'NN
HH11 10252 9'EE 3'SN
HH11 10251 49'WW 4'SN
HH11 10249 11'SS 6'WE
HH11 10248 380'NN 7'WE
HH11 10257 1275'WW 4'SN
HH11 10256 918'WW 2'SN
HH11 10258 1701'WW 2'SN
HH11 10244 6'EE 5'NS
HH11 10245 466'EE 4'NS
HH11 10246 919'EE 4'NS
HH11 10247 1419'EE 41'SC
HH11 10241 219'EE 85'NS
HH11 10242 229'EE 21'NS
HH11 10243 112'SC 18'WC
HH11 10260 275'NN 13'WC
HH11 10233 467'WW 4'SN
HH11 10234 0'WW 4'NS
HH11 10235 7'SN 40'WC
HH11 10236 502'WW 6'SC
HH11 10240 2'WW 9'NS
HH11 10250 379'EE 2'SN
HH11 10266 77'WW 4'NS
HH11 11650 848'NC 20'EC
HH11 11652 264'NC 20'EC
HH11 11651 1043'EC 25'NC
HH07 12083 314' SS 21' WC
HH07 12080 466' SS 71' WC
GG07 1221 712'SS 6'WC
GG07 024
GG11 10234 0'WW 4'NS
GG11 10235 7'SN 40'WC
GG11 10232 22'SN 7'EE
GG11 10231 179'SS 2'EW
GG11 1023 345'SS 2'EW
HH11 0001 1086'WW 13'NC
HH11 0002 450'WW 36'SC
HH11 0003 476'WW 17'SC
HH11 0004 0'NC 19'EC
HH11 0005 42'WC 19'SC
HH11 0006 48'WC 27'NC
HH11 0007 46'WC 19'NC
HH11 0008 10'NC 16'EC
HH11 0009 60'NC 23'NC
HH11 0010 359'NC 19'EC
HH11 0011 40'EC 31'SN
HH11 0012 243'WC 50'NC
HH11 0013 360'EC 33'SC
HH11 0014 795'EC 19'SC
HH11 0015 252'WC 59'NC
HH11 0016 257'EC 64'NC
HH11 0019 86'WC 38'SC
HH11 0020 94'WC 34'SC
HH11 0021 230'WW 23'NC
HH11 0022 267'EC 60'NC
HH07 0029 765'SC 19'WC
HH07 0030 1315'SC 27'WC
HH07 0031 1495'SC 144'WC
HH07 029
HH07 0042 297'EC 567'SC
HH07 0043 60'EC 567'SC
HH07 0044 279'EC 592'SC
HH07 0045 309'EC 683'SC
HH07 0046 330'EC 655'SC
HH07 0047 842'EC 655'SC
HH07 0059 617'SS 7'NS
HH07 033
HH07 035
HH07 057
HH07 058
HH07 031
HH07 032
