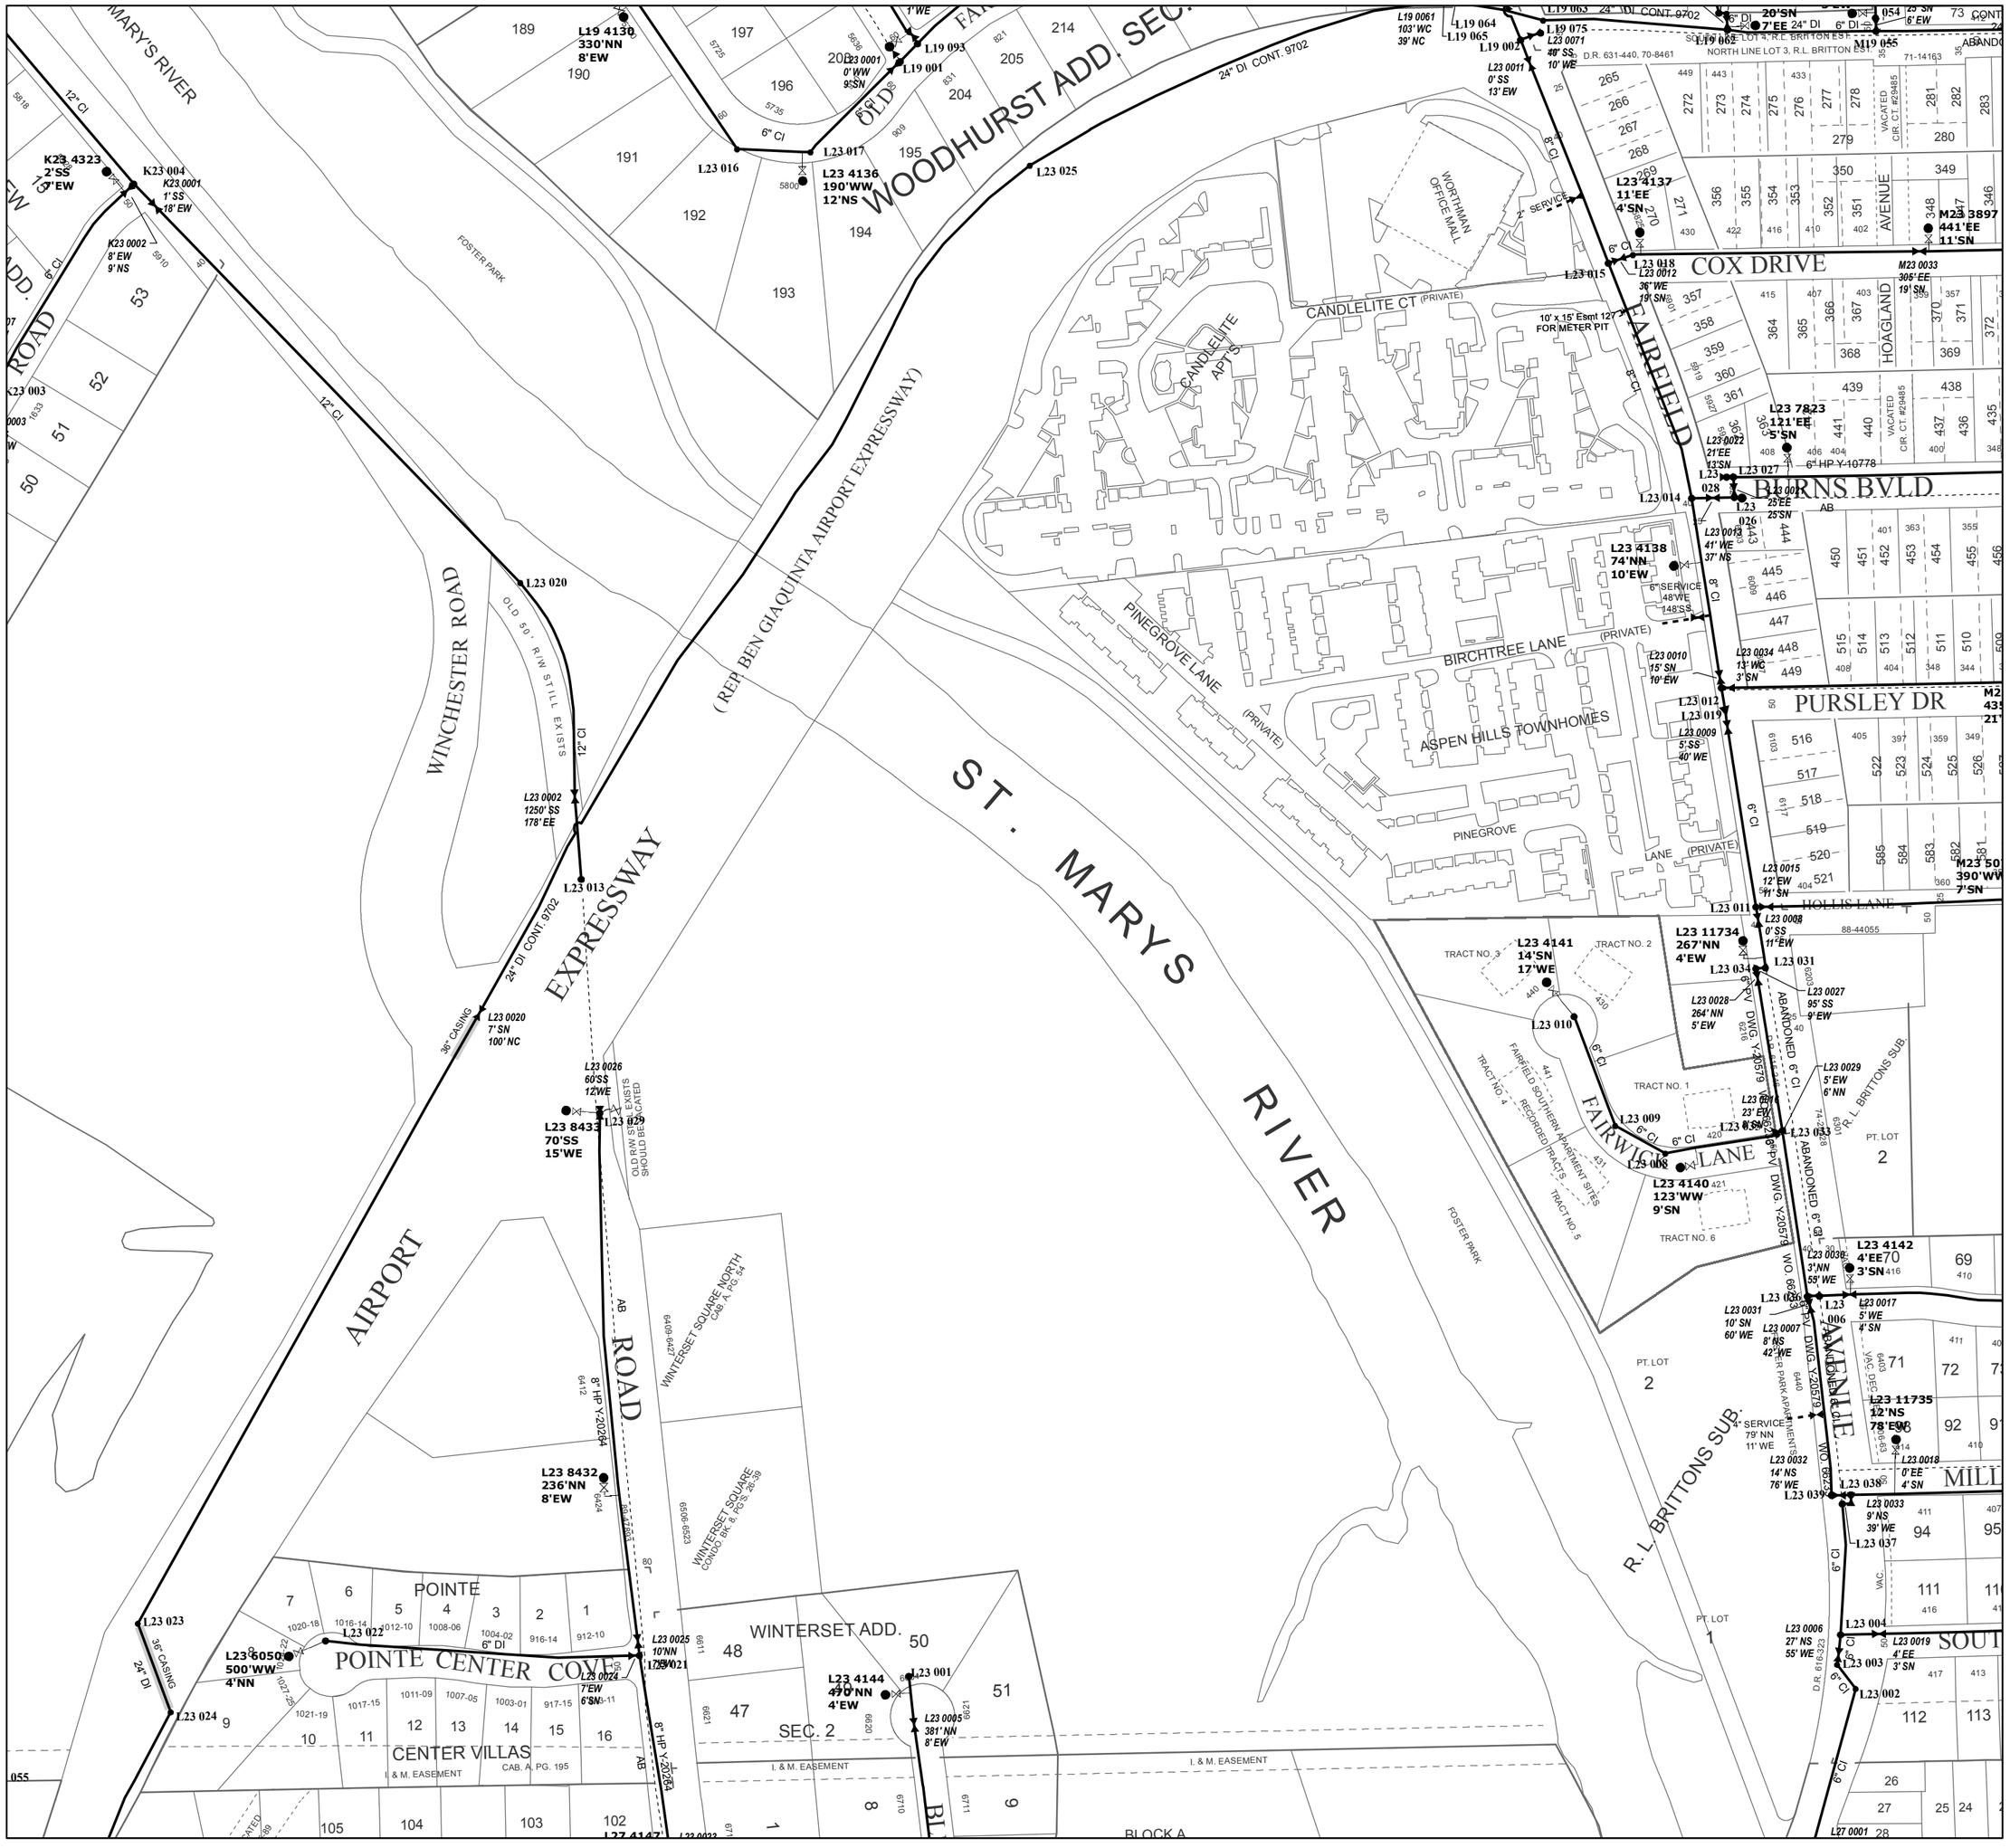
MARY'S RIVER
WOODHURST ADD. SEC.
OLD
FOSTER PARK
WORTHMAN OFFICE MALL
CANDLELITE CT (PRIVATE)
CANDLELITE APTS
10' x 15' Esmt 127' FOR METER PIT
FAIRFIELD
COX DRIVE
HOAGLAND AVENUE
BURNS BVLD
PURSLEY DR
HOLLIS LANE
BIRCHTREE LANE (PRIVATE)
PINEGROVE LANE (PRIVATE)
ASPEN HILLS TOWNHOMES
PINEGROVE LANE (PRIVATE)
ROAD
WINCHESTER ROAD
OLD 50' R/W STILL EXISTS
(REP. BEN GIAQUINTA AIRPORT EXPRESSWAY)
ST. MARYS RIVER
EXPRESSWAY
AIRPORT
ROAD
WINTERSET SQUARE NORTH CAB. A, PG. 54
WINTERSET SQUARE CONDO. BK. B, PG. 28-39
POINTE
POINTE CENTER COVE
CENTER VILLAS
CAB. A, PG. 195
WINTERSET ADD.
SEC. 2
BLOCK A
I. & M. EASEMENT
FAIRWICK LANE
FAIRFIELD SOUTHERN APARTMENT SITES
RECORDED TRACTS
TRACT NO. 1
TRACT NO. 2
TRACT NO. 3
TRACT NO. 4
TRACT NO. 5
TRACT NO. 6
R. L. BRITTONS SUB.
PT. LOT 2
PT. LOT 1
AVENUE
MILL
SOUT
VACATED CIR. CT. #29485
VAC. DEDICATED
ABANDONED 6" CI
WO. 66230
DWG. Y-20579
D.R. 631-440, 70-8461
NORTH LINE LOT 3, R.L. BRITTON EST.
SOUTH LINE LOT 4, R.L. BRITTON EST.
D.R. 74-14163
D.R. 71-14163
D.R. 88-44055
D.R. 616-322
L23 4323 2'SS 9'EW
K23 004 K23.0001 1' SS 18' EW
K23 0002 8' EW 9' NS
K23 003
L23 4130 330'NN 8'EW
L23 0001 0' WW 9' SN
L23 093
L23 001
L23 016
L23 017
L23 4136 190'WW 12'NS
L23 025
L23 020
L23 0002 1250' SS 178' EE
L23 013
L23 0020 7' SN 100' NC
L23 0026 60'SS 12'WE
L23 029
L23 8433 70'SS 15'WE
L23 8432 236'NN 8'EW
L23 023
L23 022
L23 6050 500'WW 4'NN
L23 024
L23 0025 10'NN 12'WW
L23 0021
L23 0024 7'EW 6'SN
L23 4144 490'NN 4'EW
L23 0005 381' NN 8'EW
L27 4147
L23 0061 103' WC 39' NC
L19 064
L19 065
L19 002
L19 063
L19 075
L23 0071 48' SS 10' WE
L23 0011 0' SS 13' EW
L19 061
L19 062
M19 055
L23 4137 11'EE 4'SN
L23 018
L23 0012 36' WE 19' SN
L23 015
M23 3897 441'EE 11'SN
L23 7823 121'EE 5'SN
L23 0022 21'EE 13'SN
6" HP Y-10778
L23 027
L23 028
L23 026
L23 0013 41' WE 37' NS
L23 4138 74'NN 10'EW
L23 0010 15' SN 10' EW
L23 0034 13' WC 3' SN
L23 012
L23 019
L23 0009 5' SS 40' WE
L23 0015 12' EW 1' SN
L23 011
L23 0008 0' SS 11' EW
L23 11734 267'NN 4'EW
L23 034
L23 031
L23 0027 95' SS 9' EW
L23 0028 264' NN 5' EW
L23 0029 5' EW 6' NN
L23 010
L23 009
L23 008
L23 4140 123'WW 9'SN
L23 033
L23 4141 14'SN 17'WE
L23 4142 4'EE 3'SN
L23 0039 3'NN 59' WE
L23 0031 10' SN 60' WE
L23 0007 8' NS 42' WE
L23 0017 5' WE 4' SN
L23 006
L23 11735 12'NS 78'EW
L23 0032 14' NS 76' WE
L23 0018 0' EE 4' SN
L23 038
L23 039
L23 0033 9' NS 39' WE
L23 037
L23 004
L23 0019 4' EE 3' SN
L23 003
L23 002
L23 0006 27' NS 55' WE
M23 50 390'WW 7'SN
M23 0033 305' EE 19' SN
L23 0038
L23 0036
