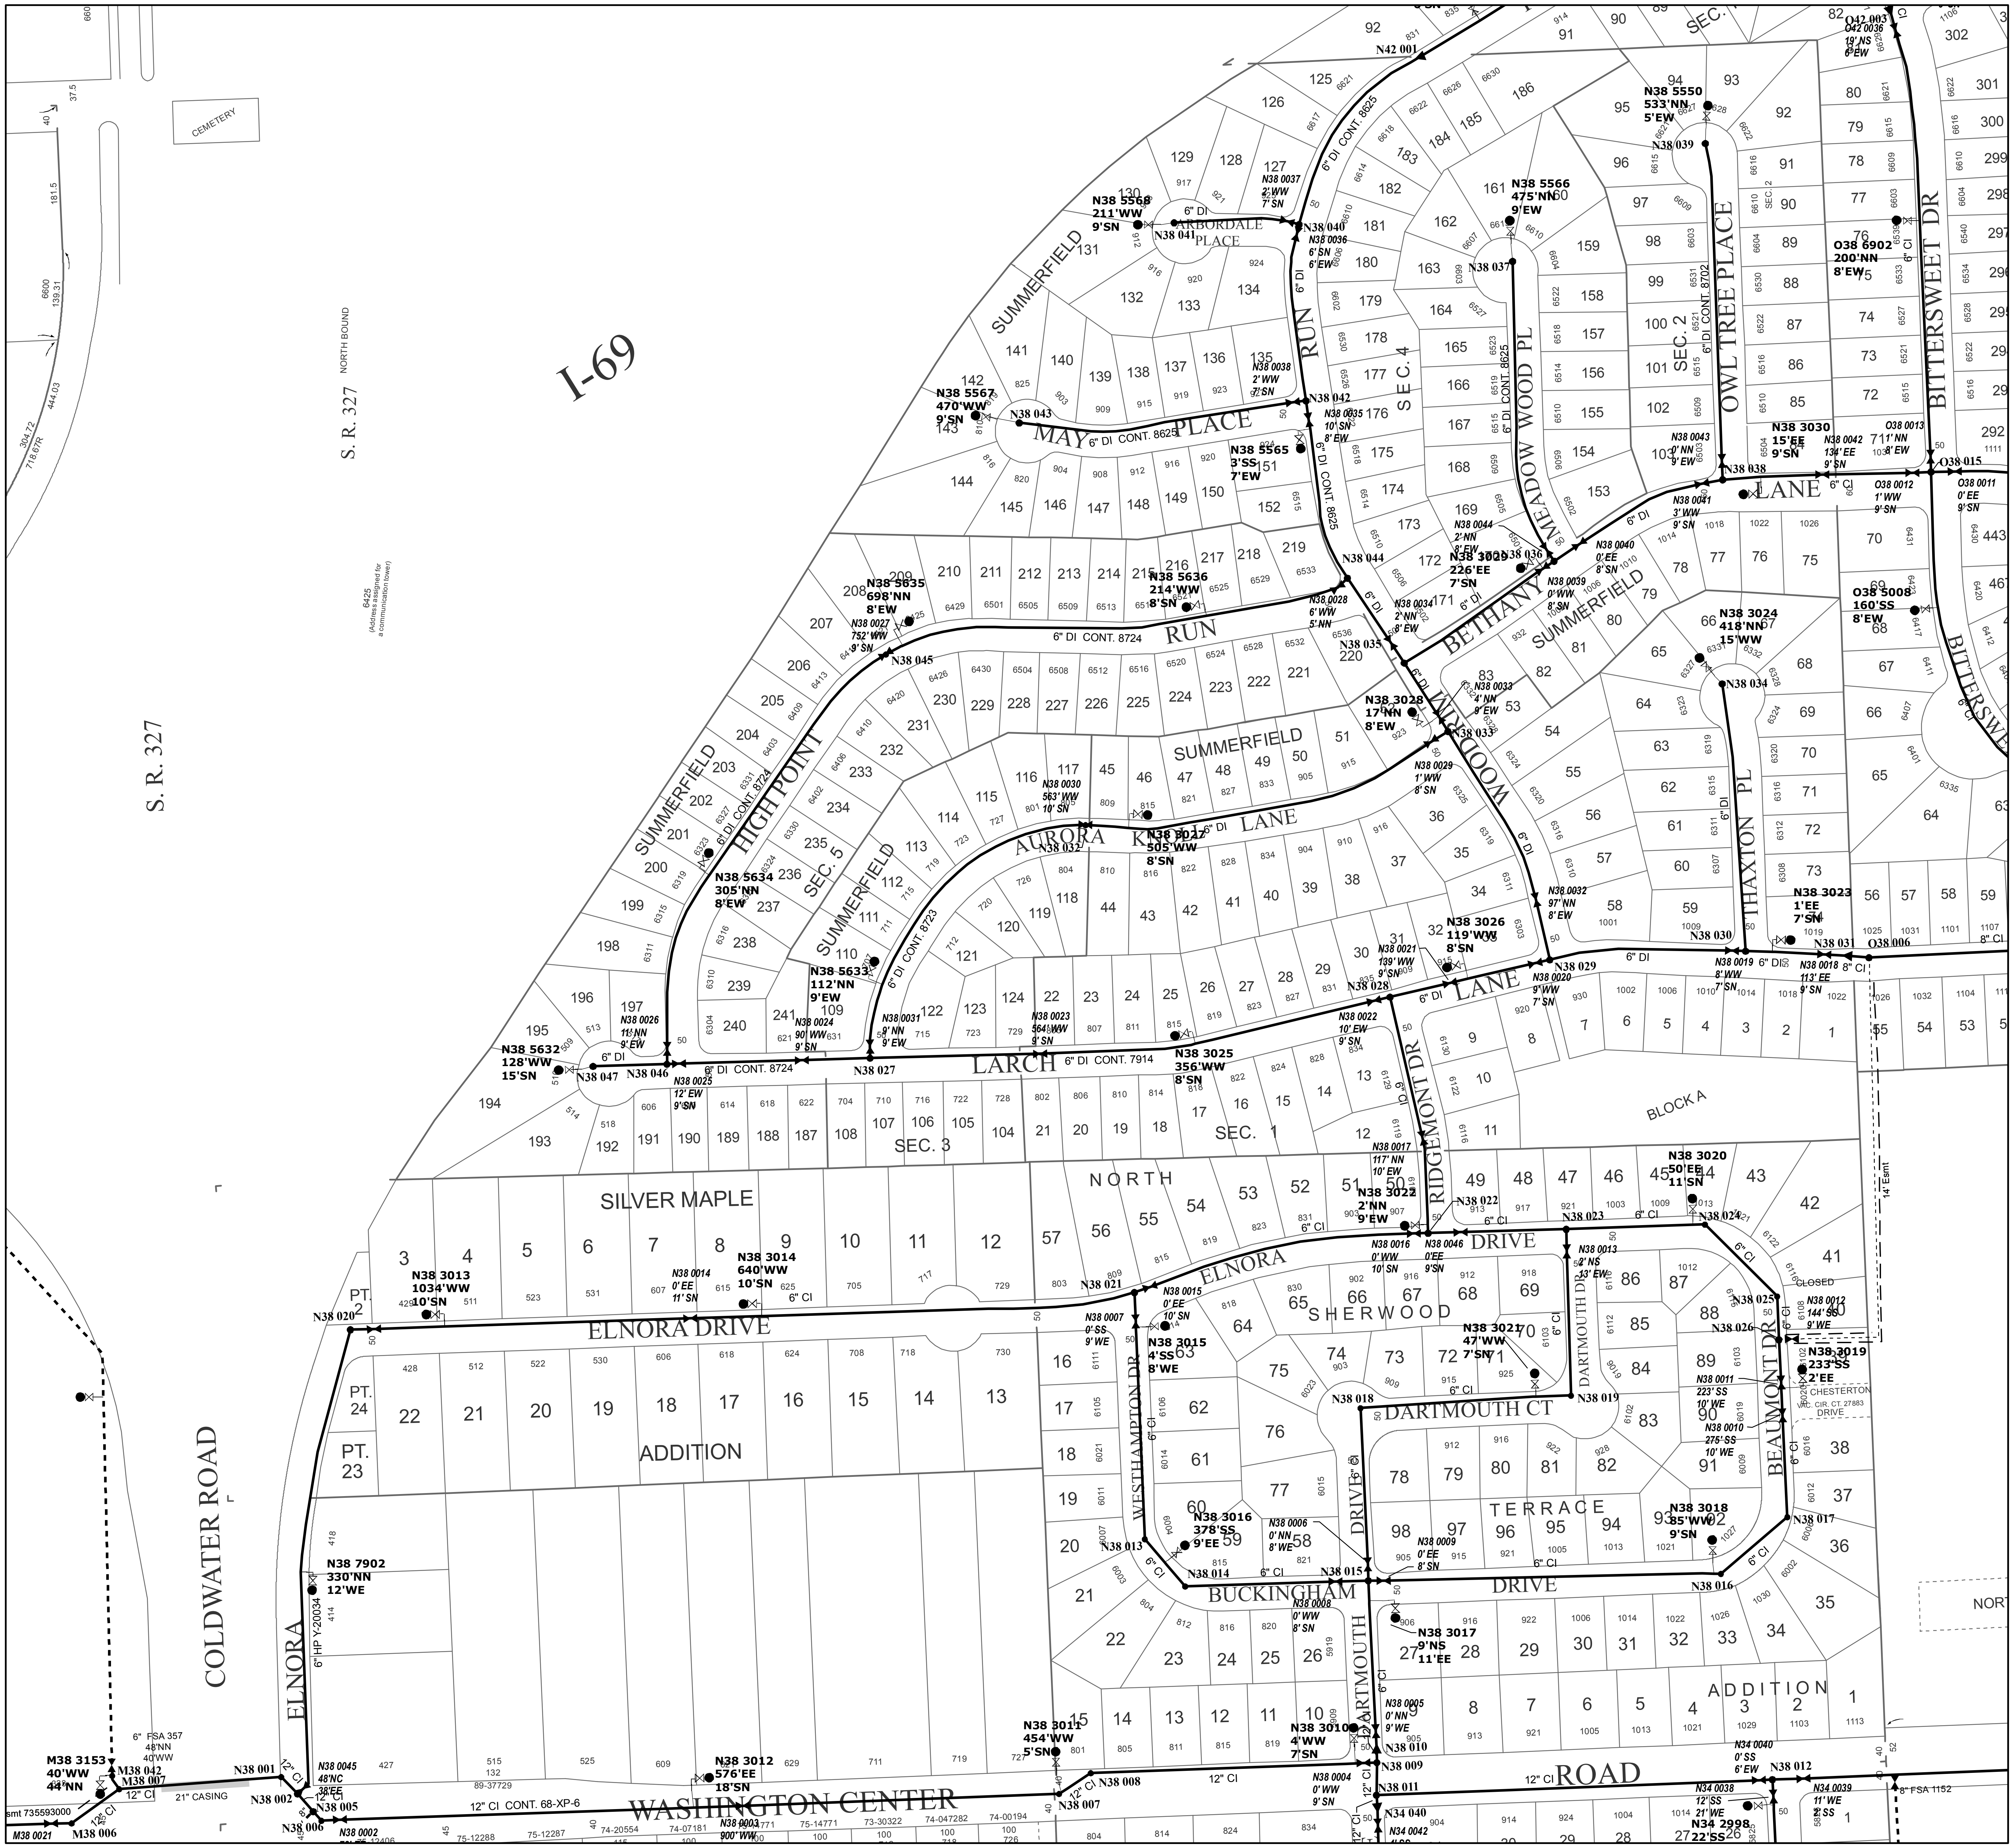

CITY OF FORT WAYNE
INDIANA

PRODUCED BY
CITY OF FORT WAYNE
G.I.S. DEPARTMENT

LEGEND

	FIRE HYDRANT
	MAIN LINE VALVE
	BUTTERFLY VALVE
	BLOWOFF VALVE
	CHECK VALVE
	VALVE PIT
	WATER JUNCTION
	REDUCER
	CUT PLUG
	WATER TANK
	WATER MAIN
	PRIVATE MAIN
	ABANDONED MAIN
	EASEMENTS
R22 1765	HYDRANT ID
R22 0026	VALVE ID
R22 0026	JUNCTION ID
R22 0026	REDUCER ID

NOTICE: THE INFORMATION DEPICTED ON THIS MAP CONCERNING LOCATION, TYPE, SIZE AND MATERIAL OF UNDERGROUND UTILITIES IS NOT GUARANTEED TO BE ACCURATE OR ALL INCLUSIVE. INFORMATION SHOWN WAS OBTAINED FROM AVAILABLE RECORDS. FIELD INVESTIGATION SHOULD BE CONDUCTED TO DETERMINE ACCURACY.

CITY OF FORT WAYNE
CITY UTILITIES

CITIZENS SQUARE
200 E. BERRY STREET
FORT WAYNE, IN 46802

SW 1/4 SEC. 13
TOWNSHIP 31 N, RANGE 12 E
WASHINGTON TWP, ALLEN CO.
MAP SCALE : 1" = 200'

MAP NO.
N38

1/3/2019