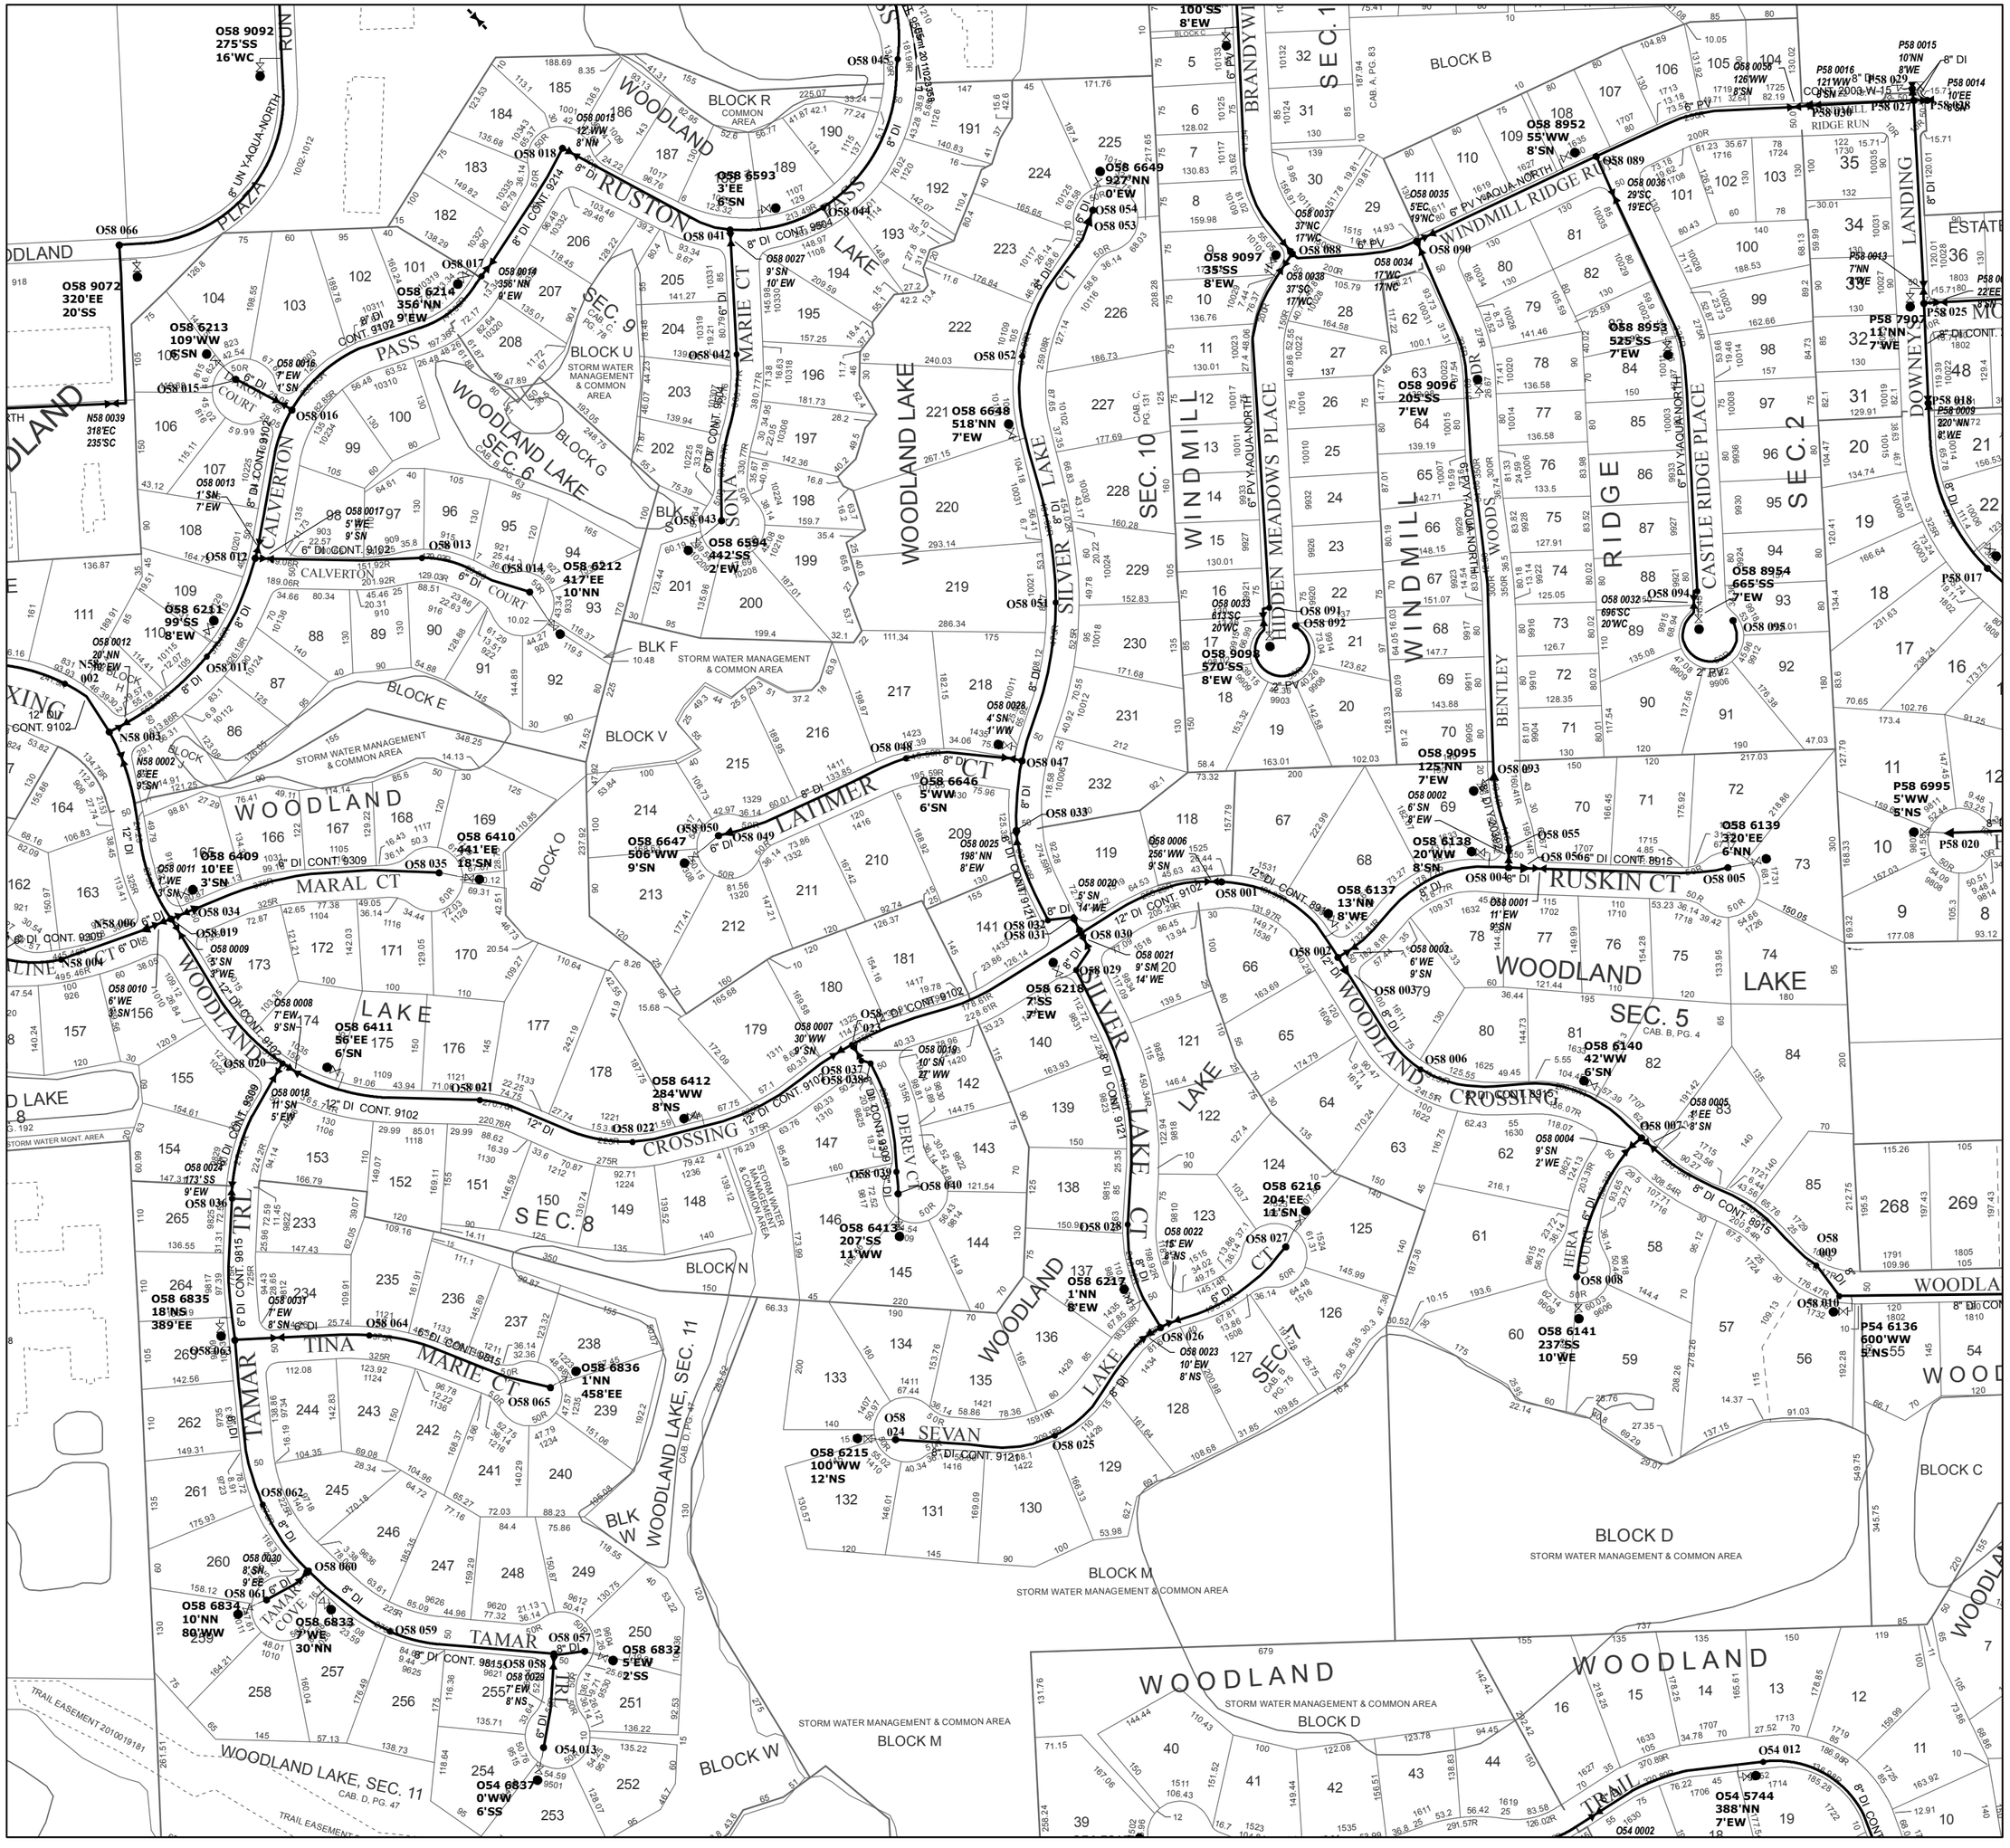
WOODLAND
SEC. 9
SEC. 8
SEC. 5
SEC. 10
SEC. 2
WOODLAND LAKE
WOODLAND LAKE, SEC. 6
WOODLAND LAKE, SEC. 11
WINDMILL
WINDMILL RIDGE
WINDMILL WOODS
HIDDEN MEADOWS PLACE
CASTLE RIDGE PLACE
BRANDYWINE
SILVER LAKE
SILVER LAKE CT
WOODLAND LAKE CT
DEVERONA
DEVERONA CT
CALVERTON
CALVERTON COURT
PASS
RUSTON
MARIE CT
TINA
TINA MARIE CT
TAMAR
TAMAR COVE
TAMAR TRL
LATIMER
MARAL CT
RUSKIN CT
CROSSING
HERA COURT
BENTLEY
DOWNEY LANDING
RIDGE RUN
PLAZA
BLOCK B
BLOCK C
BLOCK D
BLOCK E
BLOCK F
BLOCK G
BLOCK H
BLOCK M
BLOCK N
BLOCK O
BLOCK R
BLOCK U
BLOCK V
BLK W
STORM WATER MANAGEMENT & COMMON AREA
COMMON AREA
SEVAN
O58 066
O58 9092 275'SS 16'WC
O58 9072 320'EE 20'SS
O58 6213 109'WW 6'SN
O58 6214 356'NN 9'EW
O58 6410 441'EE 18'SN
O58 6411 56'EE 6'SN
O58 6412 284'WW 8'NS
O58 6593 3'EE 6'SN
O58 6594 442'SS 2'EW
O58 6212 417'EE 10'NN
O58 6214 99'SS 8'EW
O58 6409 10'EE 3'SN
O58 6647 506'WW 9'SN
O58 6646 5'WW 6'SN
O58 6649 927'NN 0'EW
O58 6648 518'NN 7'EW
O58 6413 207'SS 11'WW
O58 6216 204'EE 11'SN
O58 6217 1'NN 8'EW
O58 6215 100'WW 12'NS
O58 6218 7'SS 7'EW
O58 6836 1'NN 458'EE
O58 6835 18'NS 389'EE
O58 6834 10'NN 80'WW
O58 6833 7'WE 30'NN
O58 6832 5'EW 2'SS
O58 6837 0'WW 6'SS
O58 6137 13'NN 8'WE
O58 6138 20'WW 8'SN
O58 6139 320'EE 6'NN
O58 6140 42'WW 6'SN
O58 6141 237'SS 10'WE
O58 8952 55'WW 8'SN
O58 8953 525'SS 7'EW
O58 8954 665'SS 7'EW
O58 9095 125'NN 7'EW
O58 9096 205'SS 7'EW
O58 9097 35'SS 8'EW
O58 9098 570'SS 8'EW
P58 6995 5'WW 5'NS
P54 6136 600'WW 5'NS
P58 7902 11'NN 7'WE
O54 5744 388'NN 7'EW
O54 013
O54 012
N58 003
N58 004
N58 006
N58 011
O58 041
O58 042
O58 043
O58 044
O58 045
O58 047
O58 048
O58 050
O58 051
O58 052
O58 053
O58 054
O58 088
O58 089
O58 090
O58 091
O58 092
O58 093
O58 094
O58 095
O58 001
O58 002
O58 005
O58 006
O58 007
O58 008
O58 009
O58 010
O58 012
O58 013
O58 014
O58 015
O58 016
O58 017
O58 018
O58 019
O58 020
O58 021
O58 022
O58 025
O58 026
O58 027
O58 028
O58 029
O58 030
O58 031
O58 032
O58 033
O58 034
O58 035
O58 036
O58 037
O58 038
O58 039
O58 055
O58 060
O58 061
O58 062
O58 063
O58 064
O58 065
O58 0566
P58 0015
P58 0016
P58 0014
P58 0013
P58 0012
P58 0011
P58 0010
P58 0009
P58 0008
P58 0007
P58 0006
P58 0005
P58 0004
P58 0003
P58 0002
P58 0001
O58 0056
O58 0036
O58 0035
O58 0034
O58 0033
O58 0032
O58 0031
O58 0030
O58 0029
O58 0028
O58 0027
O58 0026
O58 0025
O58 0024
O58 0023
O58 0022
O58 0021
O58 0020
O58 0019
O58 0018
O58 0017
O58 0015
O58 0014
O58 0013
O58 0012
O58 0011
O58 0010
O58 0009
O58 0008
O58 0007
O58 0006
O58 0005
O58 0004
O58 0003
O58 0002
O58 0001
12" DI CONT. 9102
8" DI CONT. 9904
8" DI CONT. 9214
8" DI CONT. 9309
8" DI CONT. 9815
8" DI CONT. 8915
8" UN YAQUA-NORTH
6" PV YAQUA-NORTH
CAB. A, PG. 83
CAB. B, PG. 4
CAB. C, PG. 131
CAB. D, PG. 47
CAB. E, PG. 78
CITY OF FORT WAYNE
INDIANA
PRODUCED BY
CITY OF FORT WAYNE
G.I.S. DEPARTMENT
LEGEND
FIRE HYDRANT
MAIN LINE VALVE
BUTTERFLY VALVE
BLOWOFF VALVE
CHECK VALVE
VALVE PIT
WATER JUNCTION
REDUCER
CUT PLUG
WATER TANK
WATER MAIN
PRIVATE MAIN
ABANDONED MAIN
EASEMENTS
R22 1765 HYDRANT ID
R22 0026 VALVE ID
R22 0026 JUNCTION ID
R22 0026 REDUCER ID
NOTICE: THE INFORMATION DEPICTED ON THIS MAP CONCERNING LOCATION, TYPE, SIZE AND MATERIAL OF UNDERGROUND UTILITIES IS NOT GUARANTEED TO BE ACCURATE OR ALL INCLUSIVE. INFORMATION SHOWN WAS OBTAINED FROM AVAILABLE RECORDS. FIELD INVESTIGATION SHOULD BE CONDUCTED TO DETERMINE ACCURACY.
CITY OF FORT WAYNE
CITY UTILITIES
CITIZENS SQUARE
200 E. BERRY STREET
FORT WAYNE, IN 46802
NE 1/4 SEC. 1
TOWNSHIP 31 N, RANGE 12 E
WASHINGTON TWP, ALLEN CO.
MAP SCALE : 1" = 200'
MAP NO.
O58s
1/3/2019