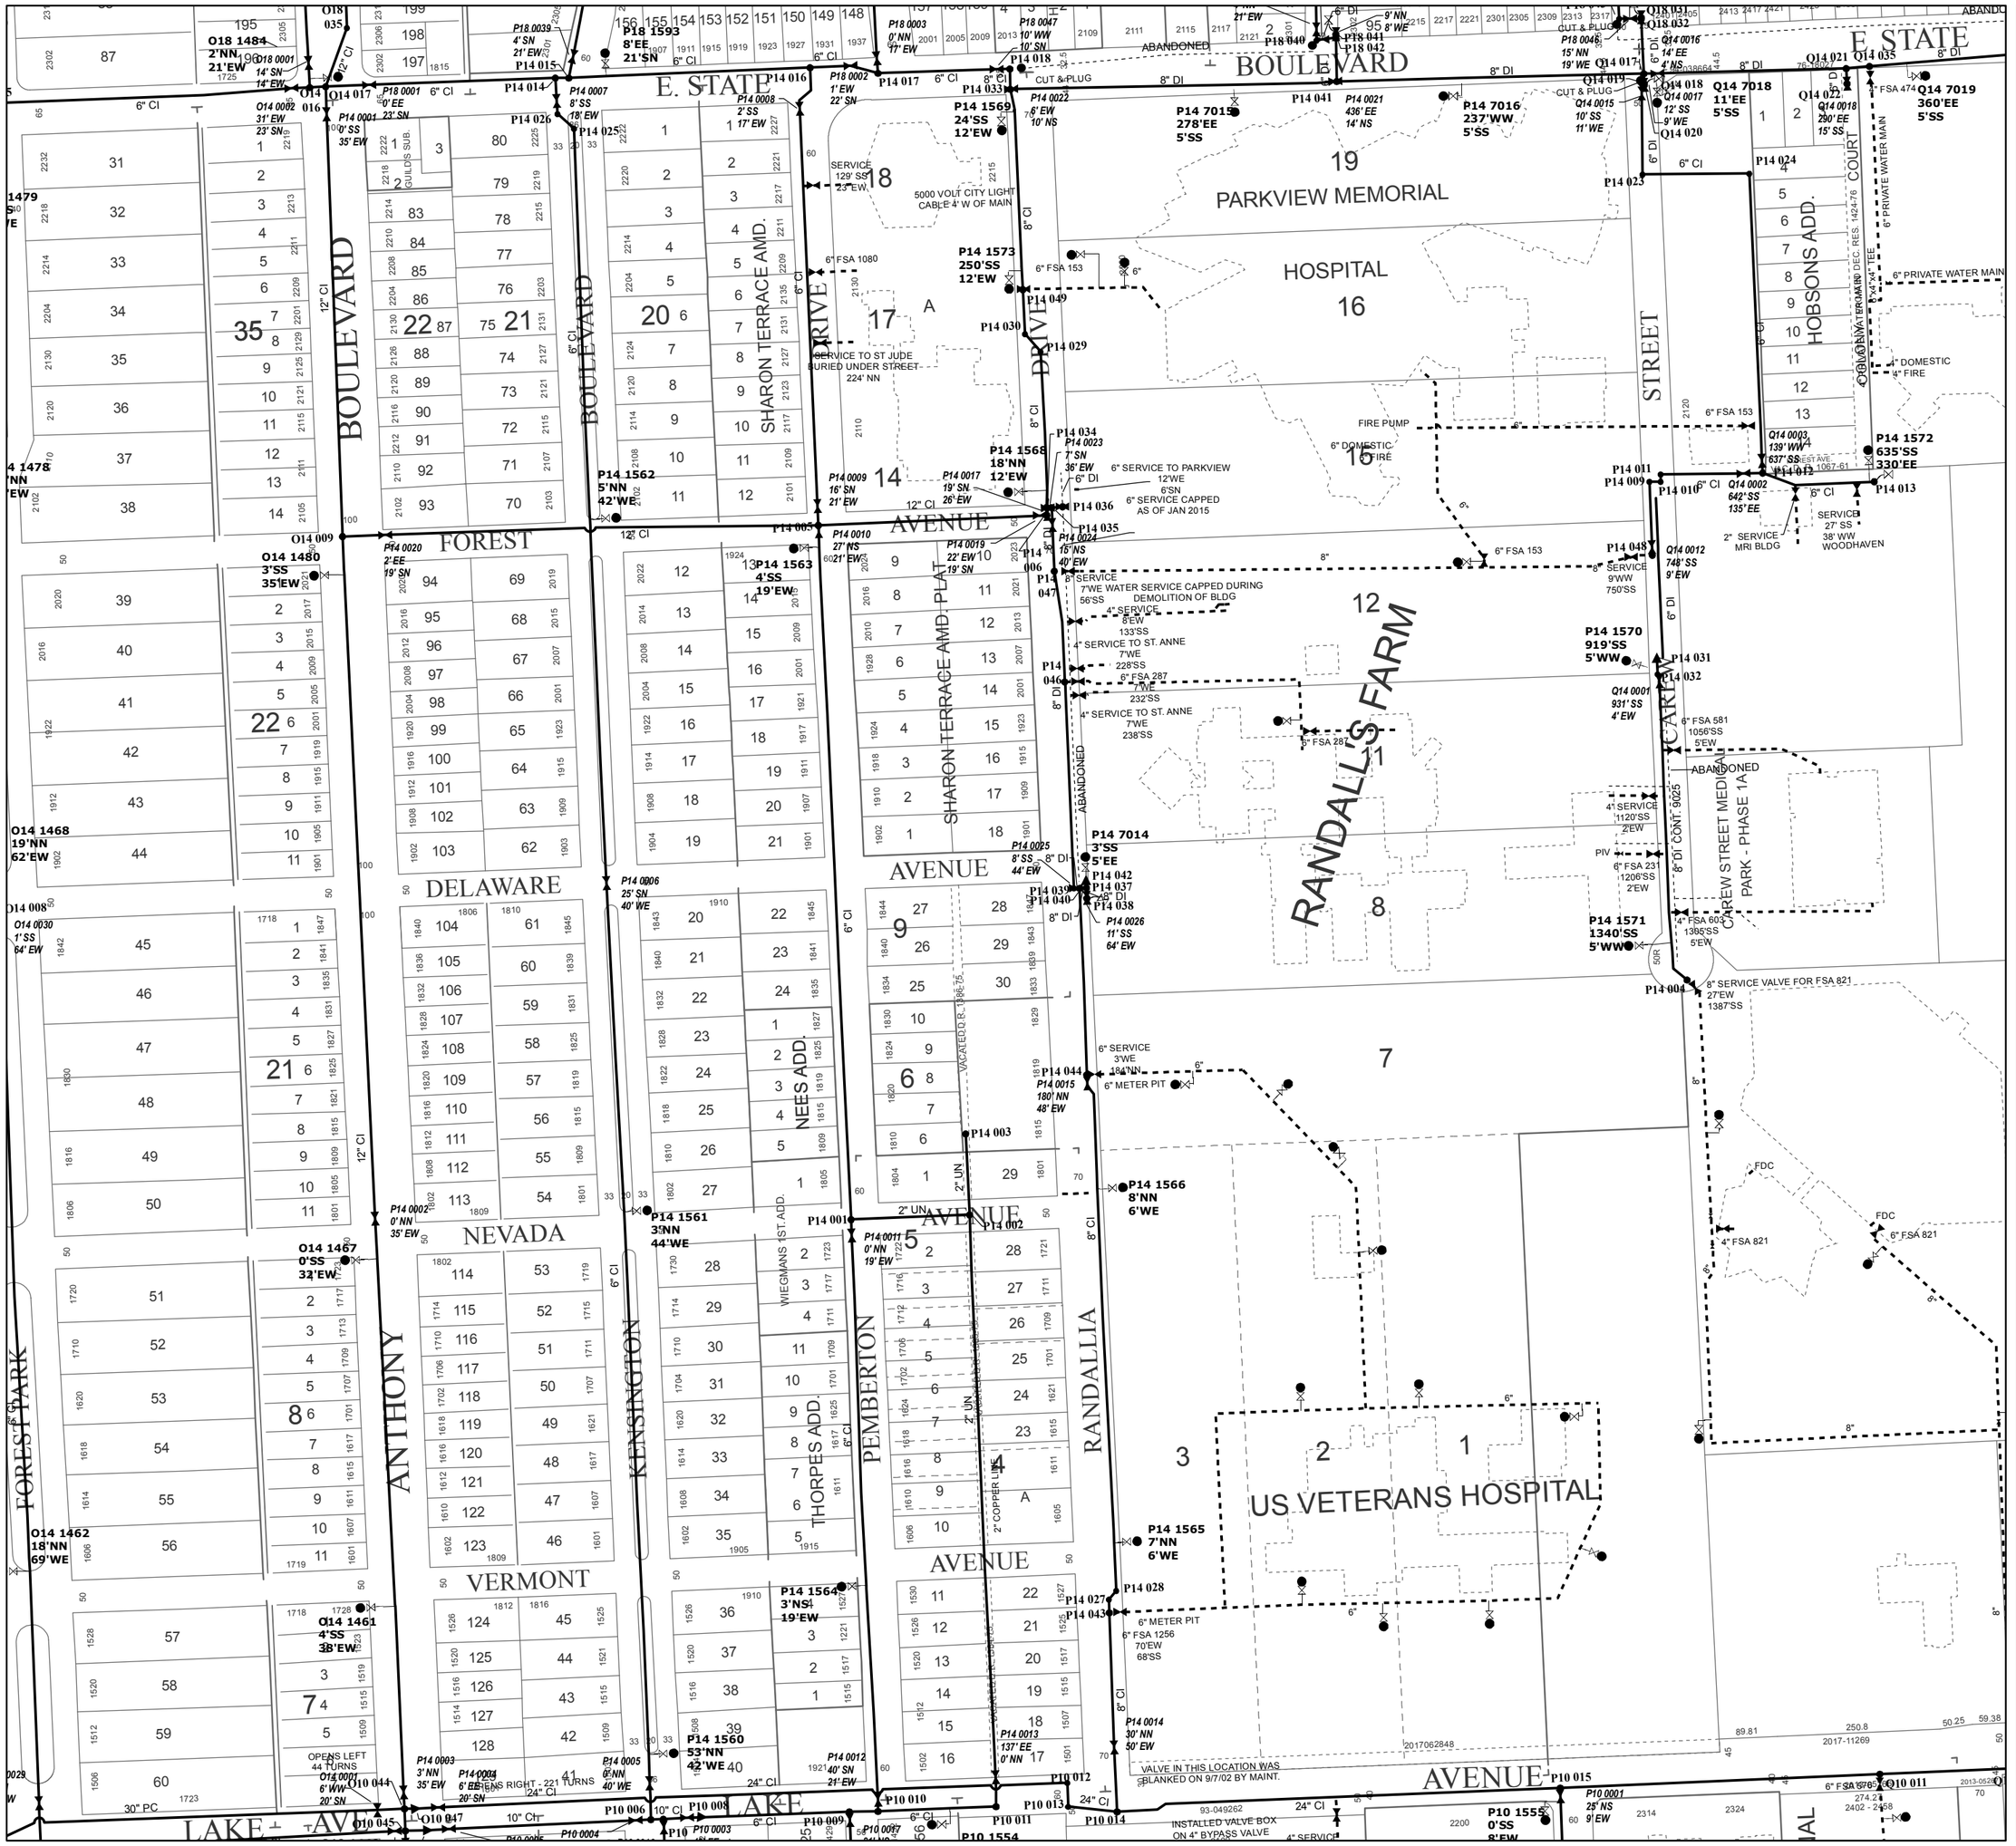
E. STATE BOULEVARD
BOULEVARD
DRIVE
SHARON TERRACE AMD.
PARKVIEW MEMORIAL HOSPITAL
HOBSONS ADD.
COURT
STREET
AVENUE
FOREST
DELAWARE
NEVADA
VERMONT
LAKE AVE
ANTHONY
KENSINGTON
PEMBERTON
RANDALLIA
FOREST PARK
SHARON TERRACE AMD. PLAT
RANDALL'S FARM
NEES ADD.
THORPES ADD.
WIEGMANS 1ST ADD.
GULDS SUB.
CAREW STREET MEDIAN PARK - PHASE 1A
US VETERANS HOSPITAL
ABANDONED
5000 VOLT CITY LIGHT CABLE 4' W OF MAIN
SERVICE TO ST JUDE BURIED UNDER STREET 224' NN
6" SERVICE TO PARKVIEW 12'WE 6'SN
6" SERVICE CAPPED AS OF JAN 2015
8" SERVICE 7'WE WATER SERVICE CAPPED DURING DEMOLITION OF BLDG 56'SS
4" SERVICE 8'EW 133'SS
4" SERVICE TO ST. ANNE 7'WE 228'SS
4" SERVICE TO ST. ANNE 7'WE 238'SS
6" FSA 287 7'WE 232'SS
FIRE PUMP
6" DOMESTIC 6" FIRE
6" PRIVATE WATER MAIN
4" DOMESTIC 4" FIRE
SERVICE 27' SS 38' WW WOODHAVEN
2" SERVICE MRI BLDG
6" FSA 581 1056'SS 5'EW
4" SERVICE 1120'SS 2'EW
6" FSA 231 1206'SS 2'EW
4" FSA 603 1395'SS 5'EW
8" SERVICE VALVE FOR FSA 821 27'EW 1387'SS
6" SERVICE 3'WE 184'NN
6" METER PIT
6" FSA 1256 70'EW 68'SS
FDC
4" FSA 821
6" FSA 821
VALVE IN THIS LOCATION WAS BLANKED ON 9/7/02 BY MAINT.
INSTALLED VALVE BOX ON 4" BYPASS VALVE
OPENS LEFT 44 TURNS
OPENS RIGHT - 221 TURNS
P18 1593 8'EE 21'SN
P18 1484 2'NN 21'EW
P14 1569 24'SS 12'EW
P14 7015 278'EE 5'SS
P14 7016 237'WW 5'SS
P14 7018 11'EE 5'SS
P14 7019 360'EE 5'SS
P14 1573 250'SS 12'EW
P14 1568 18'NN 12'EW
P14 1562 5'NN 42'WE
P14 1563 4'SS 19'EW
P14 1572 635'SS 330'EE
P14 1570 919'SS 5'WW
P14 1571 1340'SS 5'WW
P14 7014 3'SS 5'EE
P14 1555 0'SS 8'EW
P14 1566 8'NN 6'WE
P14 1565 7'NN 6'WE
P14 1561 3'NN 44'WE
P14 1560 53'NN 42'WE
O14 1480 3'SS 35'EW
O14 1468 19'NN 62'EW
O14 1478 'NN 'EW
O14 1479 'S 'E
O14 1467 0'SS 32'EW
O14 1462 18'NN 69'WE
O14 1461 4'SS 38'EW
P10 1554
