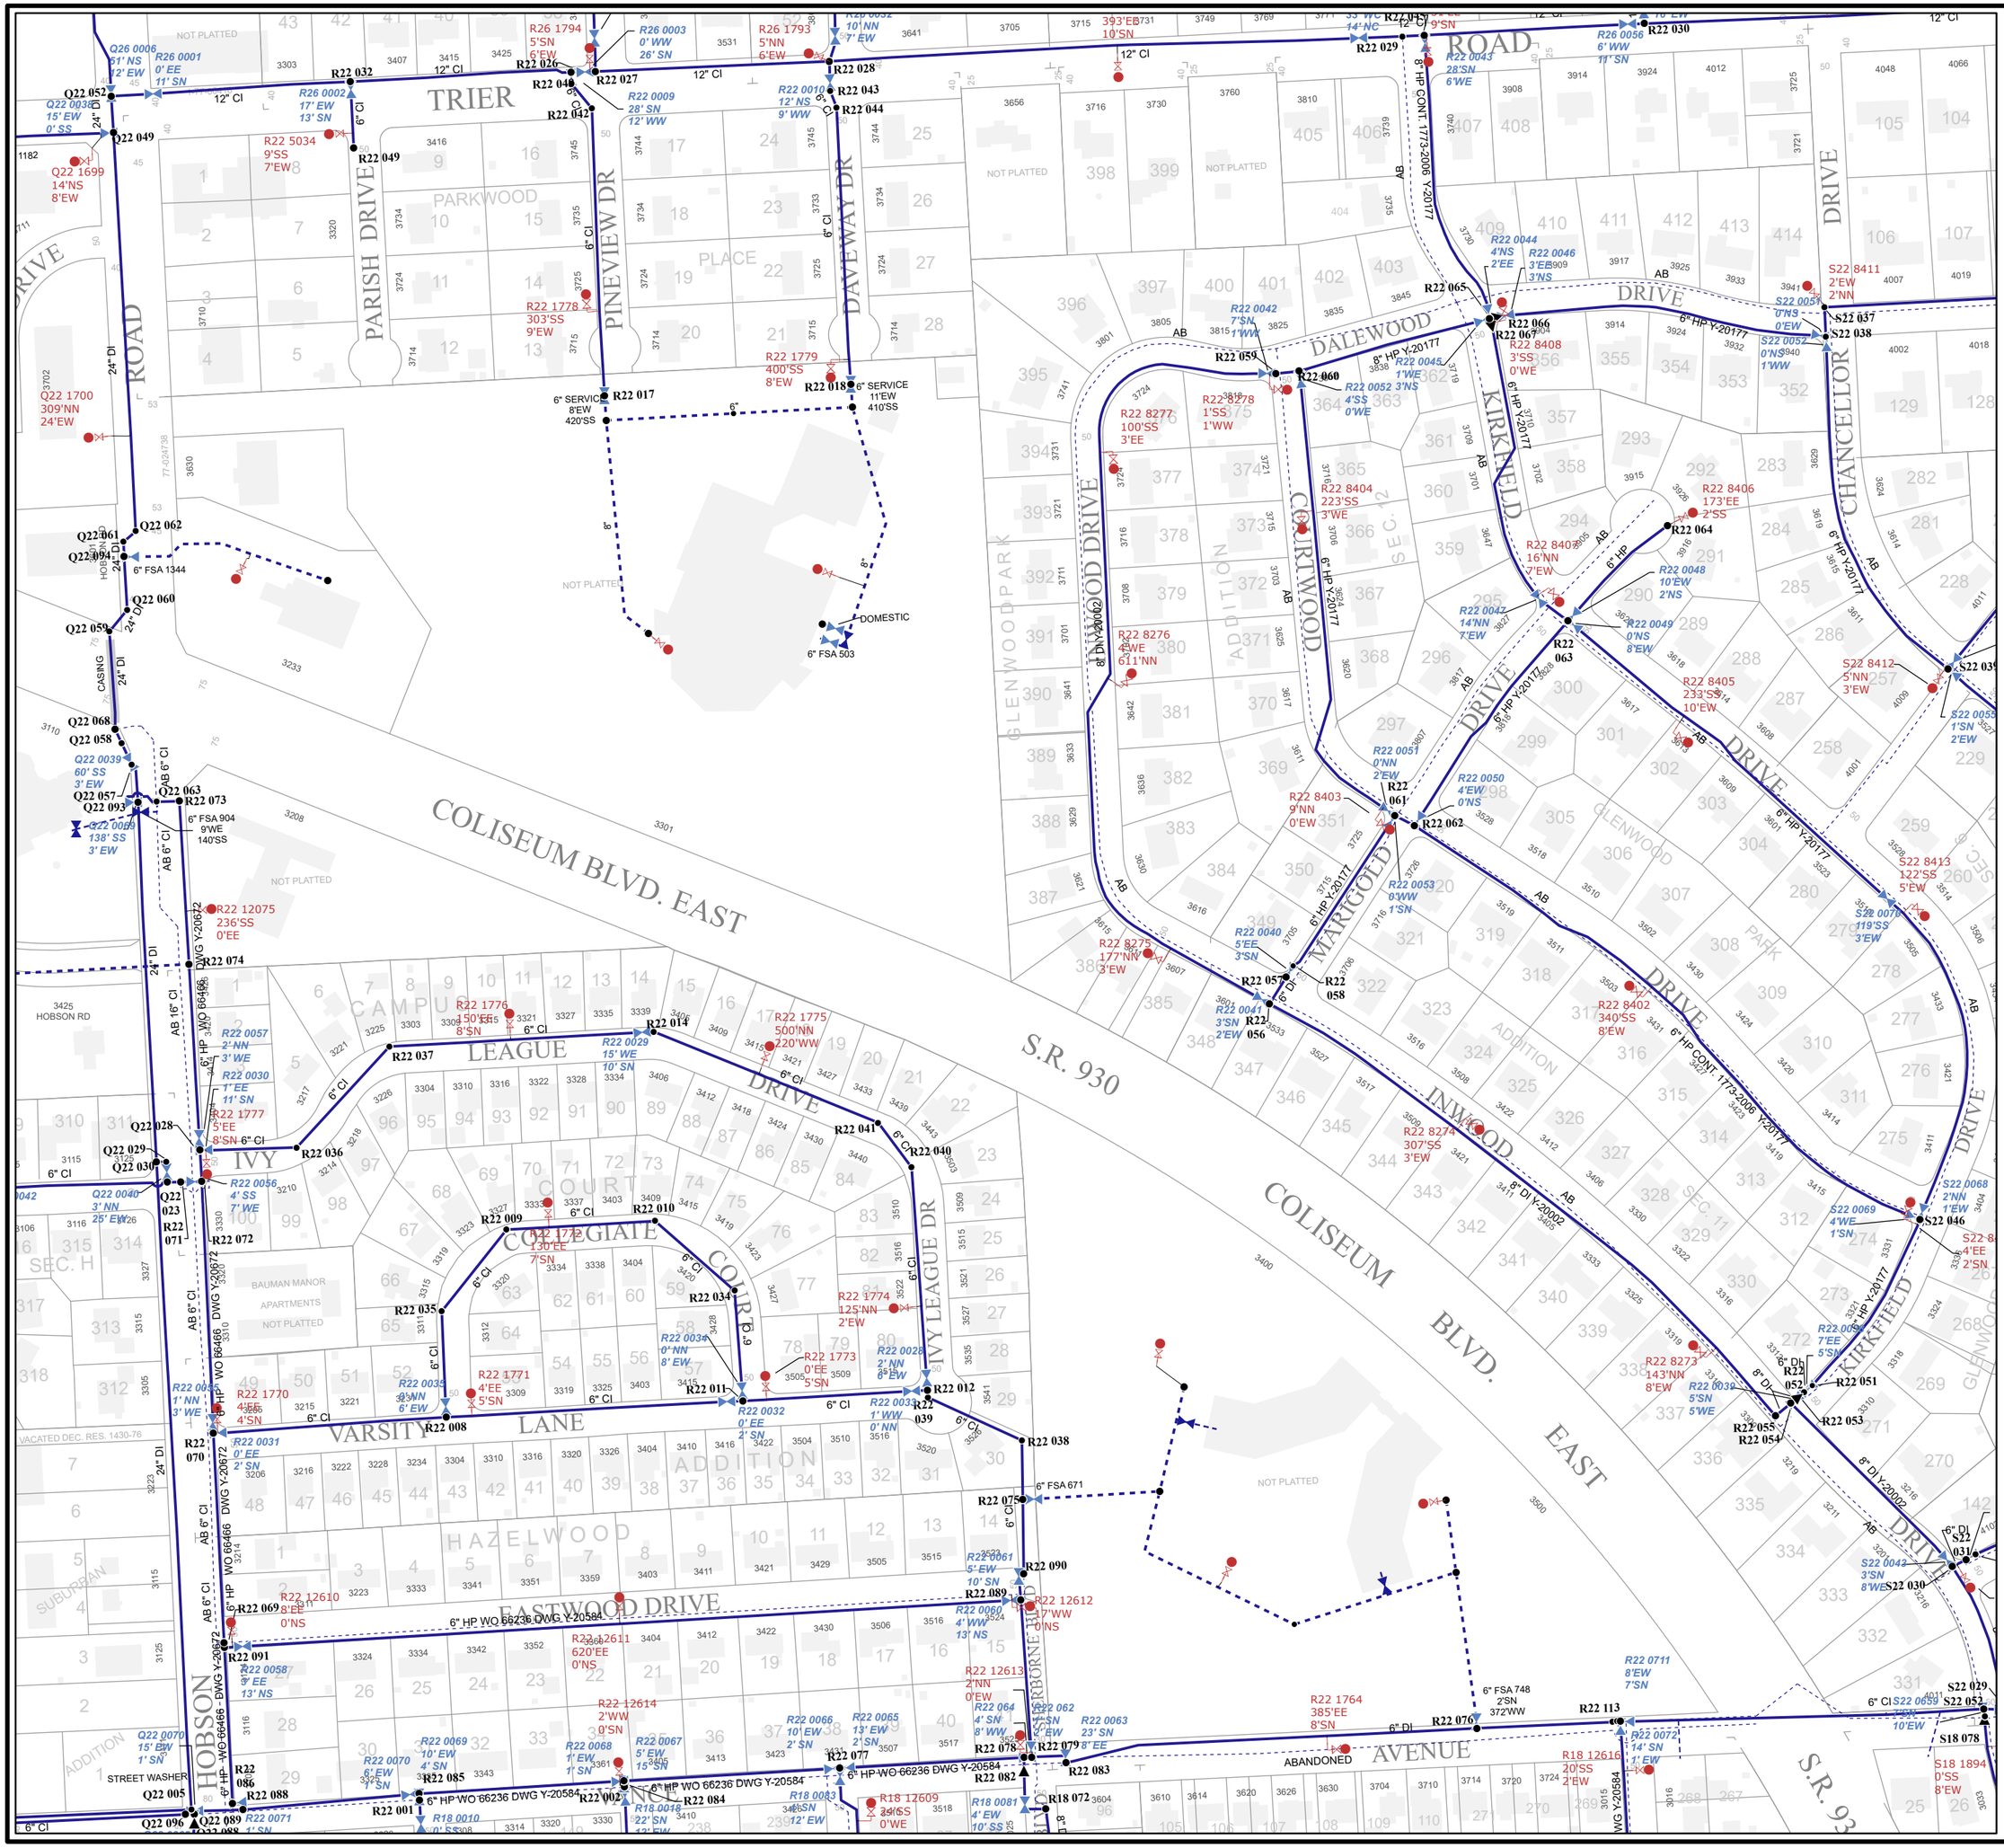
TRIER
PARKWOOD
PLACE
PARISH DRIVE
PINEVIEW DR
DAVEWAY DR
ROAD
DRIVE
DALEWOOD DRIVE
KIRKFIELD DRIVE
CHANCELLOR DRIVE
GLENWOODPARK ADDITION
COURTWOOD SEC. 12
MARIGOLD DRIVE
INWOOD DRIVE
GLENWOOD
PARK
ADDITION
SEC. 17
COLISEUM BLVD. EAST
S.R. 930
IVY COURT
IVY LEAGUE DR
CAMPUS LEAGUE DRIVE
COLLEGIATE COURT
VARSITY LANE
HAZELWOOD ADDITION
EASTWOOD DRIVE
HOBSON ROAD
STREET WASHER
ABANDONED
AVENUE
SUBURBAN
BAUMAN MANOR APARTMENTS
NOT PLATTED
VACATED DEC. RES. 1430-76
CASING
HOBSON RD
3425 HOBSON RD
1182 HOBSON RD
3233 COLISEUM BLVD. EAST
3400 COLISEUM BLVD. EAST
3500 COLISEUM BLVD. EAST
R22 029
R22 030
R22 028
R22 074
R22 037
R22 036
R22 014
R22 041
R22 040
R22 009
R22 010
R22 035
R22 034
R22 011
R22 012
R22 008
R22 039
R22 038
R22 070
R22 071
R22 072
R22 023
R22 069
R22 091
R22 086
R22 088
R22 089
R22 096
R22 001
R22 002
R22 084
R22 085
R22 083
R22 082
R22 078
R22 079
R22 077
R22 076
R22 113
R22 090
R22 075
R22 018
R22 017
R22 042
R22 049
R22 032
R22 027
R22 026
R22 028
R22 043
R22 044
R22 065
R22 066
R22 067
R22 059
R22 060
R22 061
R22 062
R22 063
R22 064
R22 057
R22 058
R22 073
R22 056
R22 055
R22 054
R22 053
R22 051
R22 052
R22 030
R22 029
S22 037
S22 038
S22 046
S22 031
S22 030
S22 029
S22 052
S18 078
S18 1894
0'SS 8'EW
Q22 052
Q22 049
Q22 062
Q22 061
Q22 094
Q22 060
Q22 059
Q22 068
Q22 058
Q22 057
Q22 093
Q22 063
Q22 005
Q22 096
Q22 089
Q22 028
Q22 029
Q22 030
Q22 023
R22 071
R22 070