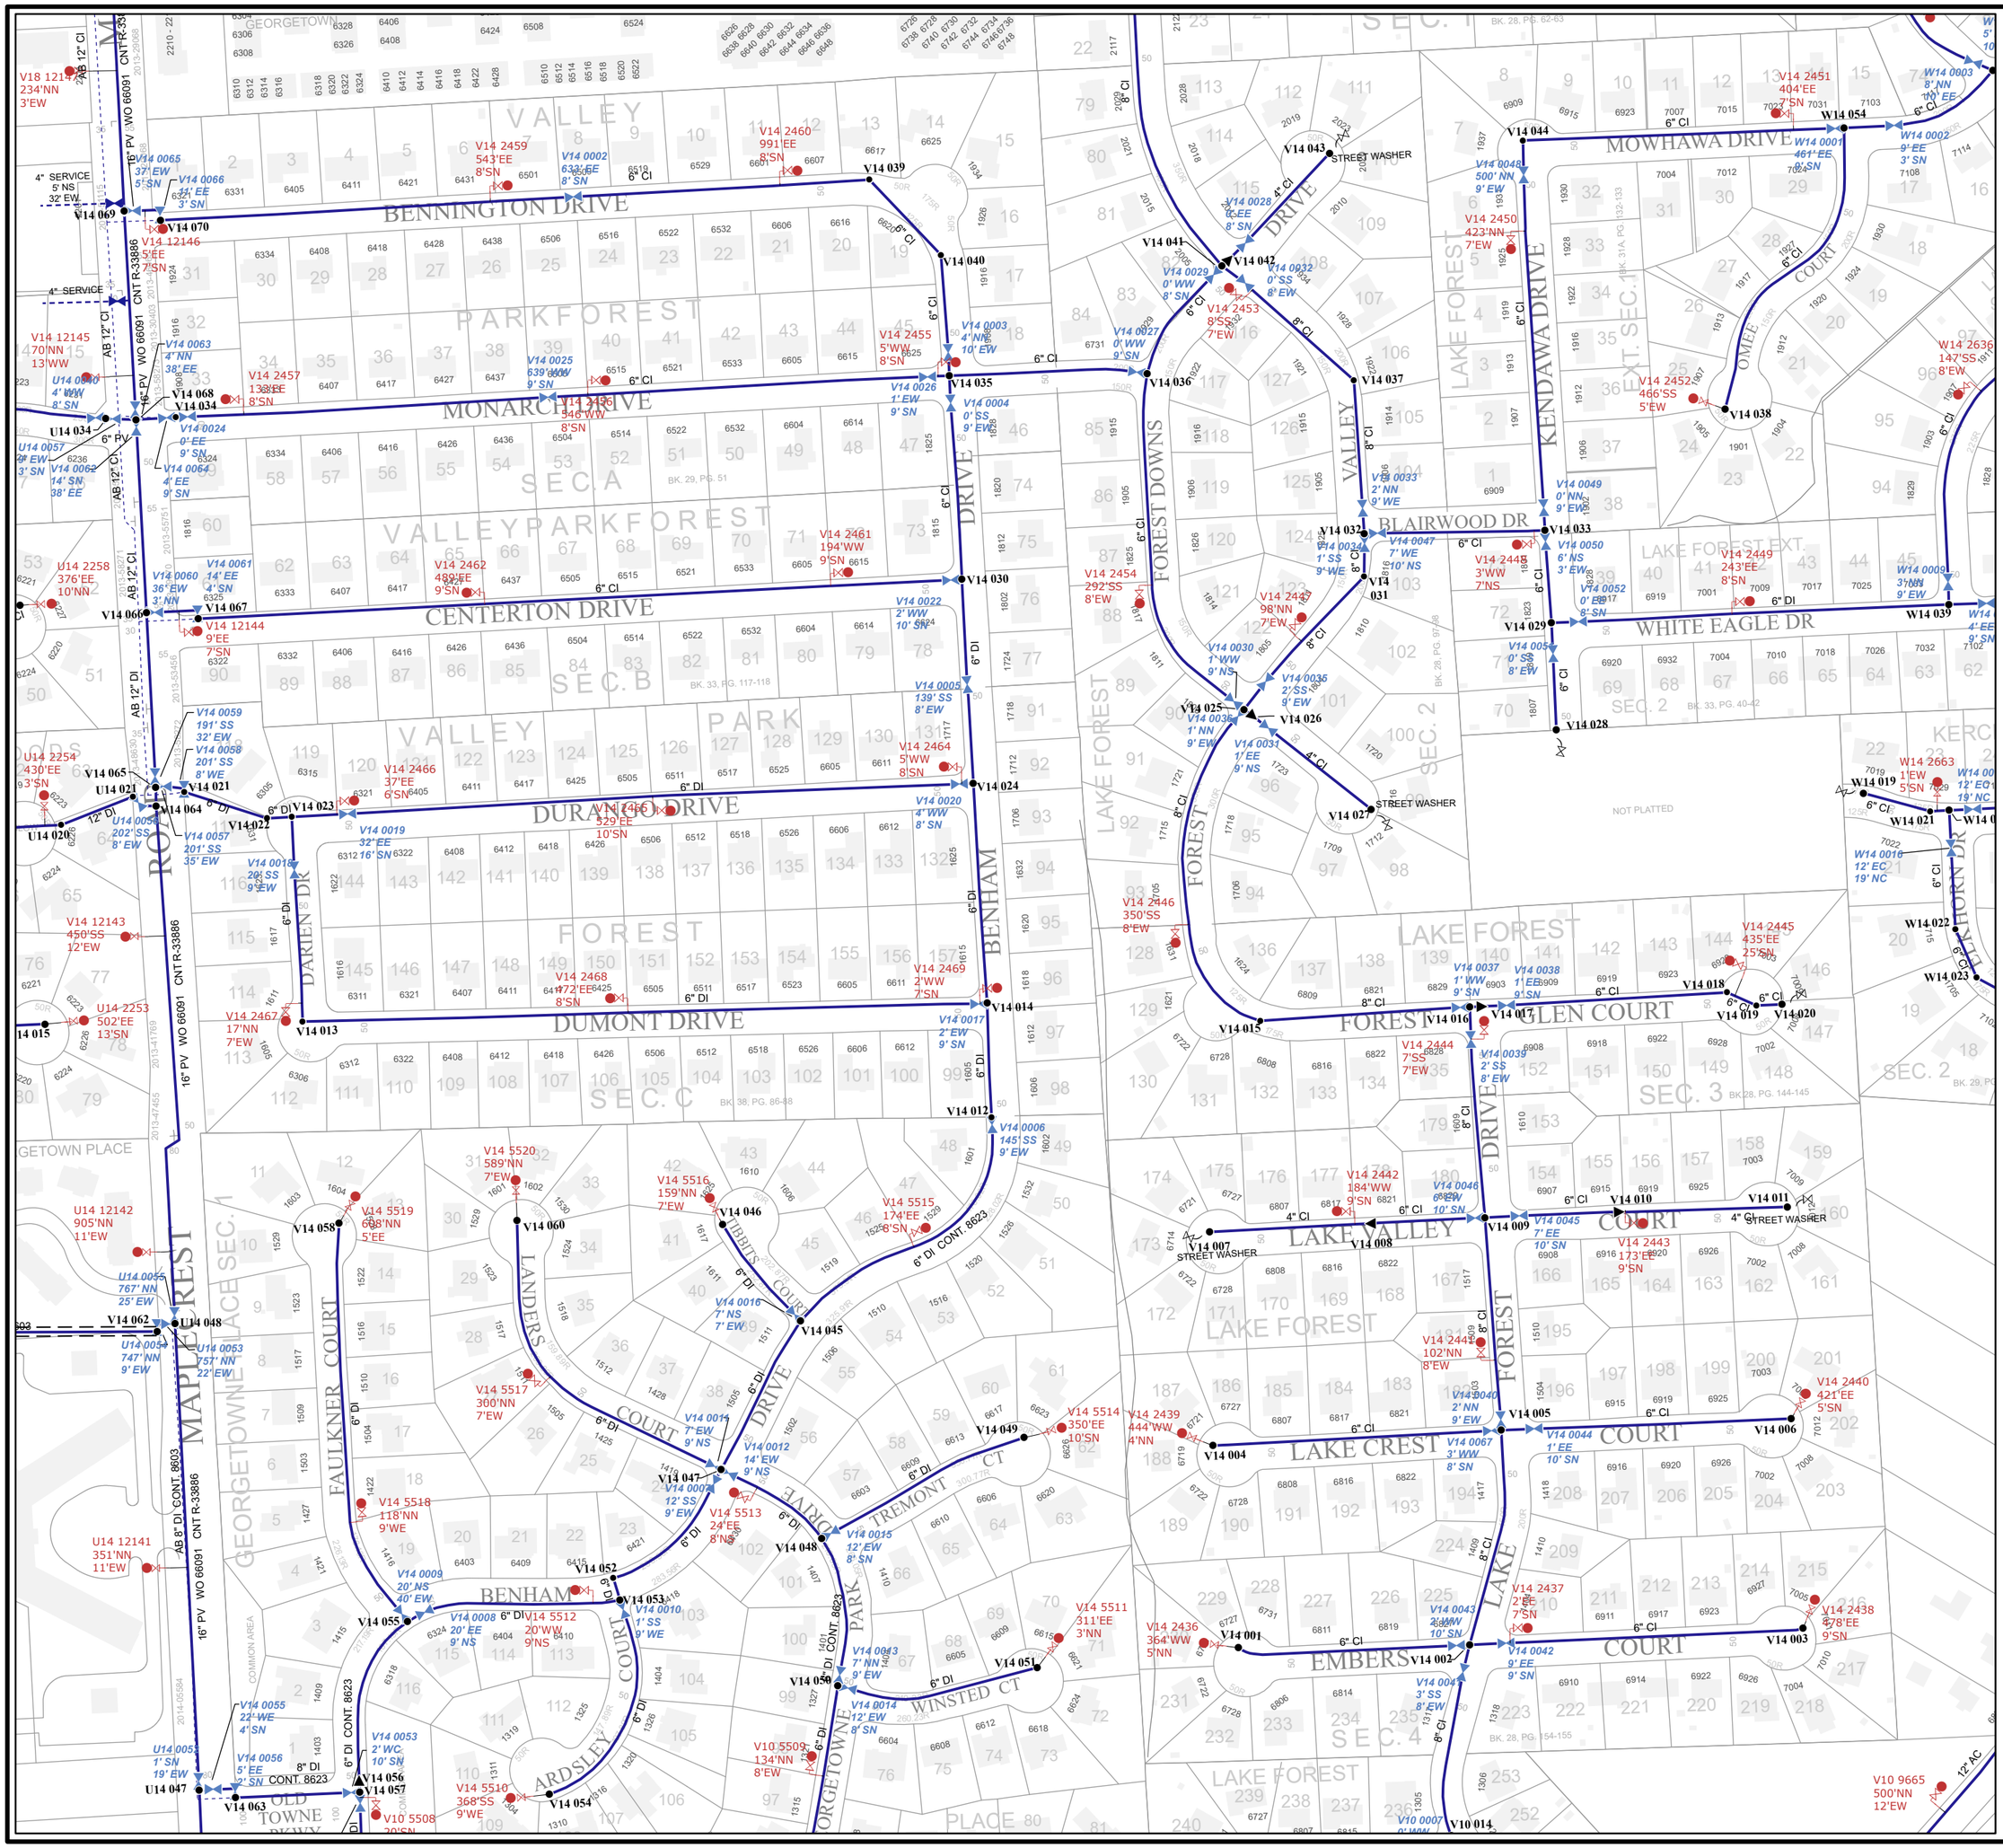
BENNINGTON DRIVE
MONARCH DRIVE
CENTERTON DRIVE
DURANGO DRIVE
DUMONT DRIVE
PARKFOREST
VALLEYPARKFOREST
VALLEY
SEC. A
SEC. B
SEC. C
FOREST DRIVE
VALLEY DRIVE
KENDAWA DRIVE
MOWHAWA DRIVE
OMEE COURT
BLAIRWOOD DR
WHITE EAGLE DR
LAKE FOREST
LAKE FOREST DRIVE
LAKE FOREST EXT.
SEC. 2
BK. 28, PG. 62-63
BK. 33, PG. 117-118
BK. 29, PG. 51
BK. 33, PG. 40-42
BK. 31A, PG. 132-133
BK. 28, PG. 97-98
BENHAM
BENHAM COURT
DARIEN DR
GEORGETOWN
GEORGETOWN PLACE
MAPLE FOREST
FAULKNER COURT
LANDERS COURT
LIBBITS COURT
ARDSLEY COURT
TREMONT CT
WINSTED CT
OLD TOWNE PKWY
GEORGETOWNE PARK
GEORGETOWNE PLACE SEC. 1
LAKE VALLEY
LAKE CREST
EMBERS
GLEN COURT
COURT
STREET WASHER
NOT PLATTED
V14 069
V14 070
V14 039
V14 040
V14 035
V14 034
V14 068
V14 067
V14 066
V14 030
V14 021
V14 065
V14 064
V14 023
V14 022
V14 024
V14 020
V14 013
V14 014
V14 012
V14 041
V14 042
V14 043
V14 044
V14 036
V14 037
V14 038
V14 054
V14 033
V14 032
V14 031
V14 029
V14 028
V14 025
V14 026
V14 027
V14 019
V14 021
V14 022
V14 023
V14 018
V14 020
V14 017
V14 016
V14 015
V14 058
V14 060
V14 046
V14 045
V14 049
V14 047
V14 048
V14 062
V14 052
V14 053
V14 055
V14 056
V14 057
V14 054
V14 063
V14 051
V14 050
V14 009
V14 010
V14 011
V14 007
V14 008
V14 005
V14 004
V14 006
V14 001
V14 002
V14 003
U14 034
U14 065
U14 021
U14 020
U14 069
U14 062
U14 048
U14 047
V18 1214 234'NN 3'EW
V14 0065 37'EW 5'SN
V14 0066 77'EE 3'SN
V14 2459 543'EE 8'SN
V14 0002 633'EE 8'SN
V14 2460 991'EE 8'SN
V14 12146 5'EE 7'SN
4" SERVICE 5' NS 32' EW
4" SERVICE
V14 12145 470'NN 13'WW
V14 0063 4' NN 38' EE
U14 0040 4' WW 8' SN
V14 2457 138'EE 8'SN
V14 0025 639'WW 9' SN
V14 2455 5'WW 8'SN
V14 0003 4' NN 10' EW
V14 0024 0' EE 9' SN
V14 0064 4' EE 9' SN
U14 0057 2' EW 3' SN
V14 0062 14' SN 38' EE
V14 2456 546'WW 8'SN
V14 0026 1' EW 9' SN
V14 0004 0' SS 9' EW
U14 2258 376'EE 10'NN
V14 0060 36' EW 3' NN
V14 0061 14' EE 4' SN
V14 2462 489'EE 9'SN
V14 2461 194'WW 9'SN
V14 0022 2' WW 10' SN
V14 12144 9'EE 7'SN
V14 0059 191' SS 32' EW
V14 0058 201' SS 8' WE
V14 0005 139' SS 8' EW
V14 2464 5'WW 8'SN
V14 2466 37'EE 6'SN
V14 2465 529'EE 10'SN
V14 0020 4' WW 8' SN
U14 2254 430'EE 3'SN
U14 0056 202' SS 8' EW
V14 0057 201' SS 35' EW
V14 0019 32' EE 16' SN
V14 0018 20' SS 9' EW
V14 0017 2' EW 9' SN
V14 2468 472'EE 8'SN
V14 2469 2'WW 7'SN
V14 2467 17'NN 7'EW
U14 2253 502'EE 13'SN
V14 0027 0' WW 9' SN
V14 0028 2' EE 8' SN
V14 0029 0' WW 8' SN
V14 0032 0' SS 8' EW
V14 2453 8'SS 7'EW
V14 0033 2' NN 9' WE
V14 0034 1' SS 9' WE
V14 2447 98'NN 7'EW
V14 0030 1' WW 9' NS
V14 0035 2' SS 9' EW
V14 0031 1' EE 9' NS
V14 0036 1' NN 9' EW
V14 2454 292'SS 8'EW
V14 0048 500' NN 9' EW
V14 2450 423'NN 7'EW
V14 0049 0' NN 9' EW
V14 0050 6' NS 3' EW
V14 0052 0' EE 8' SN
V14 2448 3'WW 7'NS
V14 0047 7' WE 110' NS
V14 0005 0' SS 8' EW
V14 2451 404'EE 9' SN
V14 0001 461' EE 9' SN
V14 0002 9' EE 3' SN
V14 0003 8' NN 10' EE
V14 2452 466'SS 5'EW
V14 2636 147'SS 8'EW
V14 2449 243'EE 8'SN
V14 0009 3' NN 9' EW
V14 0033 2' NN 9' WE
V14 0012 14' EW 9' NS
V14 0015 12' EW 8' SN
V14 0014 12' EW 8' SN
V14 0013 7' NN 9' EW
V14 0010 1' SS 9' WE
V14 0009 20' NS 40' EW
V14 0008 20' EE 9' NS
V14 0016 2' EW 9' SN
V14 0053 2' WC 10' SN
V14 0055 22' WE 4' SN
V14 0056 5' EE 2' SN
V14 0054 1' SN 19' EW
V14 0052 1' SS 19' EW
V14 0053 757' NN 22' EW
V14 0055 767' NN 25' EW
V14 0054 747' NN 9' EW
V14 0004 7' EW 9' NS
V14 0001 7' NS 7' EW
V14 0007 4' EW 9' NS
V14 0008 7' NS 9' EW
V14 0010 2' EW 8' SN
V14 0011 7' NN 9' EW
V14 0012 145' SS 9' EW
V14 0039 2' NN 9' EW
V14 0040 2' NN 9' EW
V14 0041 2' SS 9' EW
V14 0042 3' WW 8' SN
V14 0043 7' WW 10' SN
V14 0044 1' EE 10' SN
V14 0045 7' EE 10' SN
V14 0046 6' EE 10' SN
V14 0037 1' WW 9' SN
V14 0038 1' EE 9' SN
V14 0039 2' SS 8' EW
V14 0041 3' SS 8' EW
V14 0042 9' EE 9' SN
V14 0043 7' NN 9' EW
V14 0044 1' EE 10' SN
V14 0067 3' WW 8' SN
V14 0040 2' NN 9' EW
V14 0045 7' EE 10' SN
V14 0046 6' EE 10' SN
V14 0047 7' WE 110' NS
V14 0048 500' NN 9' EW
V14 0049 0' NN 9' EW
V14 0050 6' NS 3' EW
V14 0052 0' EE 8' SN
V14 0005 0' SS 8' EW
V14 0001 461' EE 9' SN
V14 0002 9' EE 3' SN
V14 0003 8' NN 10' EE
V14 0009 3' NN 9' EW
V14 0033 2' NN 9' WE
V14 0034 1' SS 9' WE
V14 0035 2' SS 9' EW
V14 0030 1' WW 9' NS
V14 0031 1' EE 9' NS
V14 0036 1' NN 9' EW