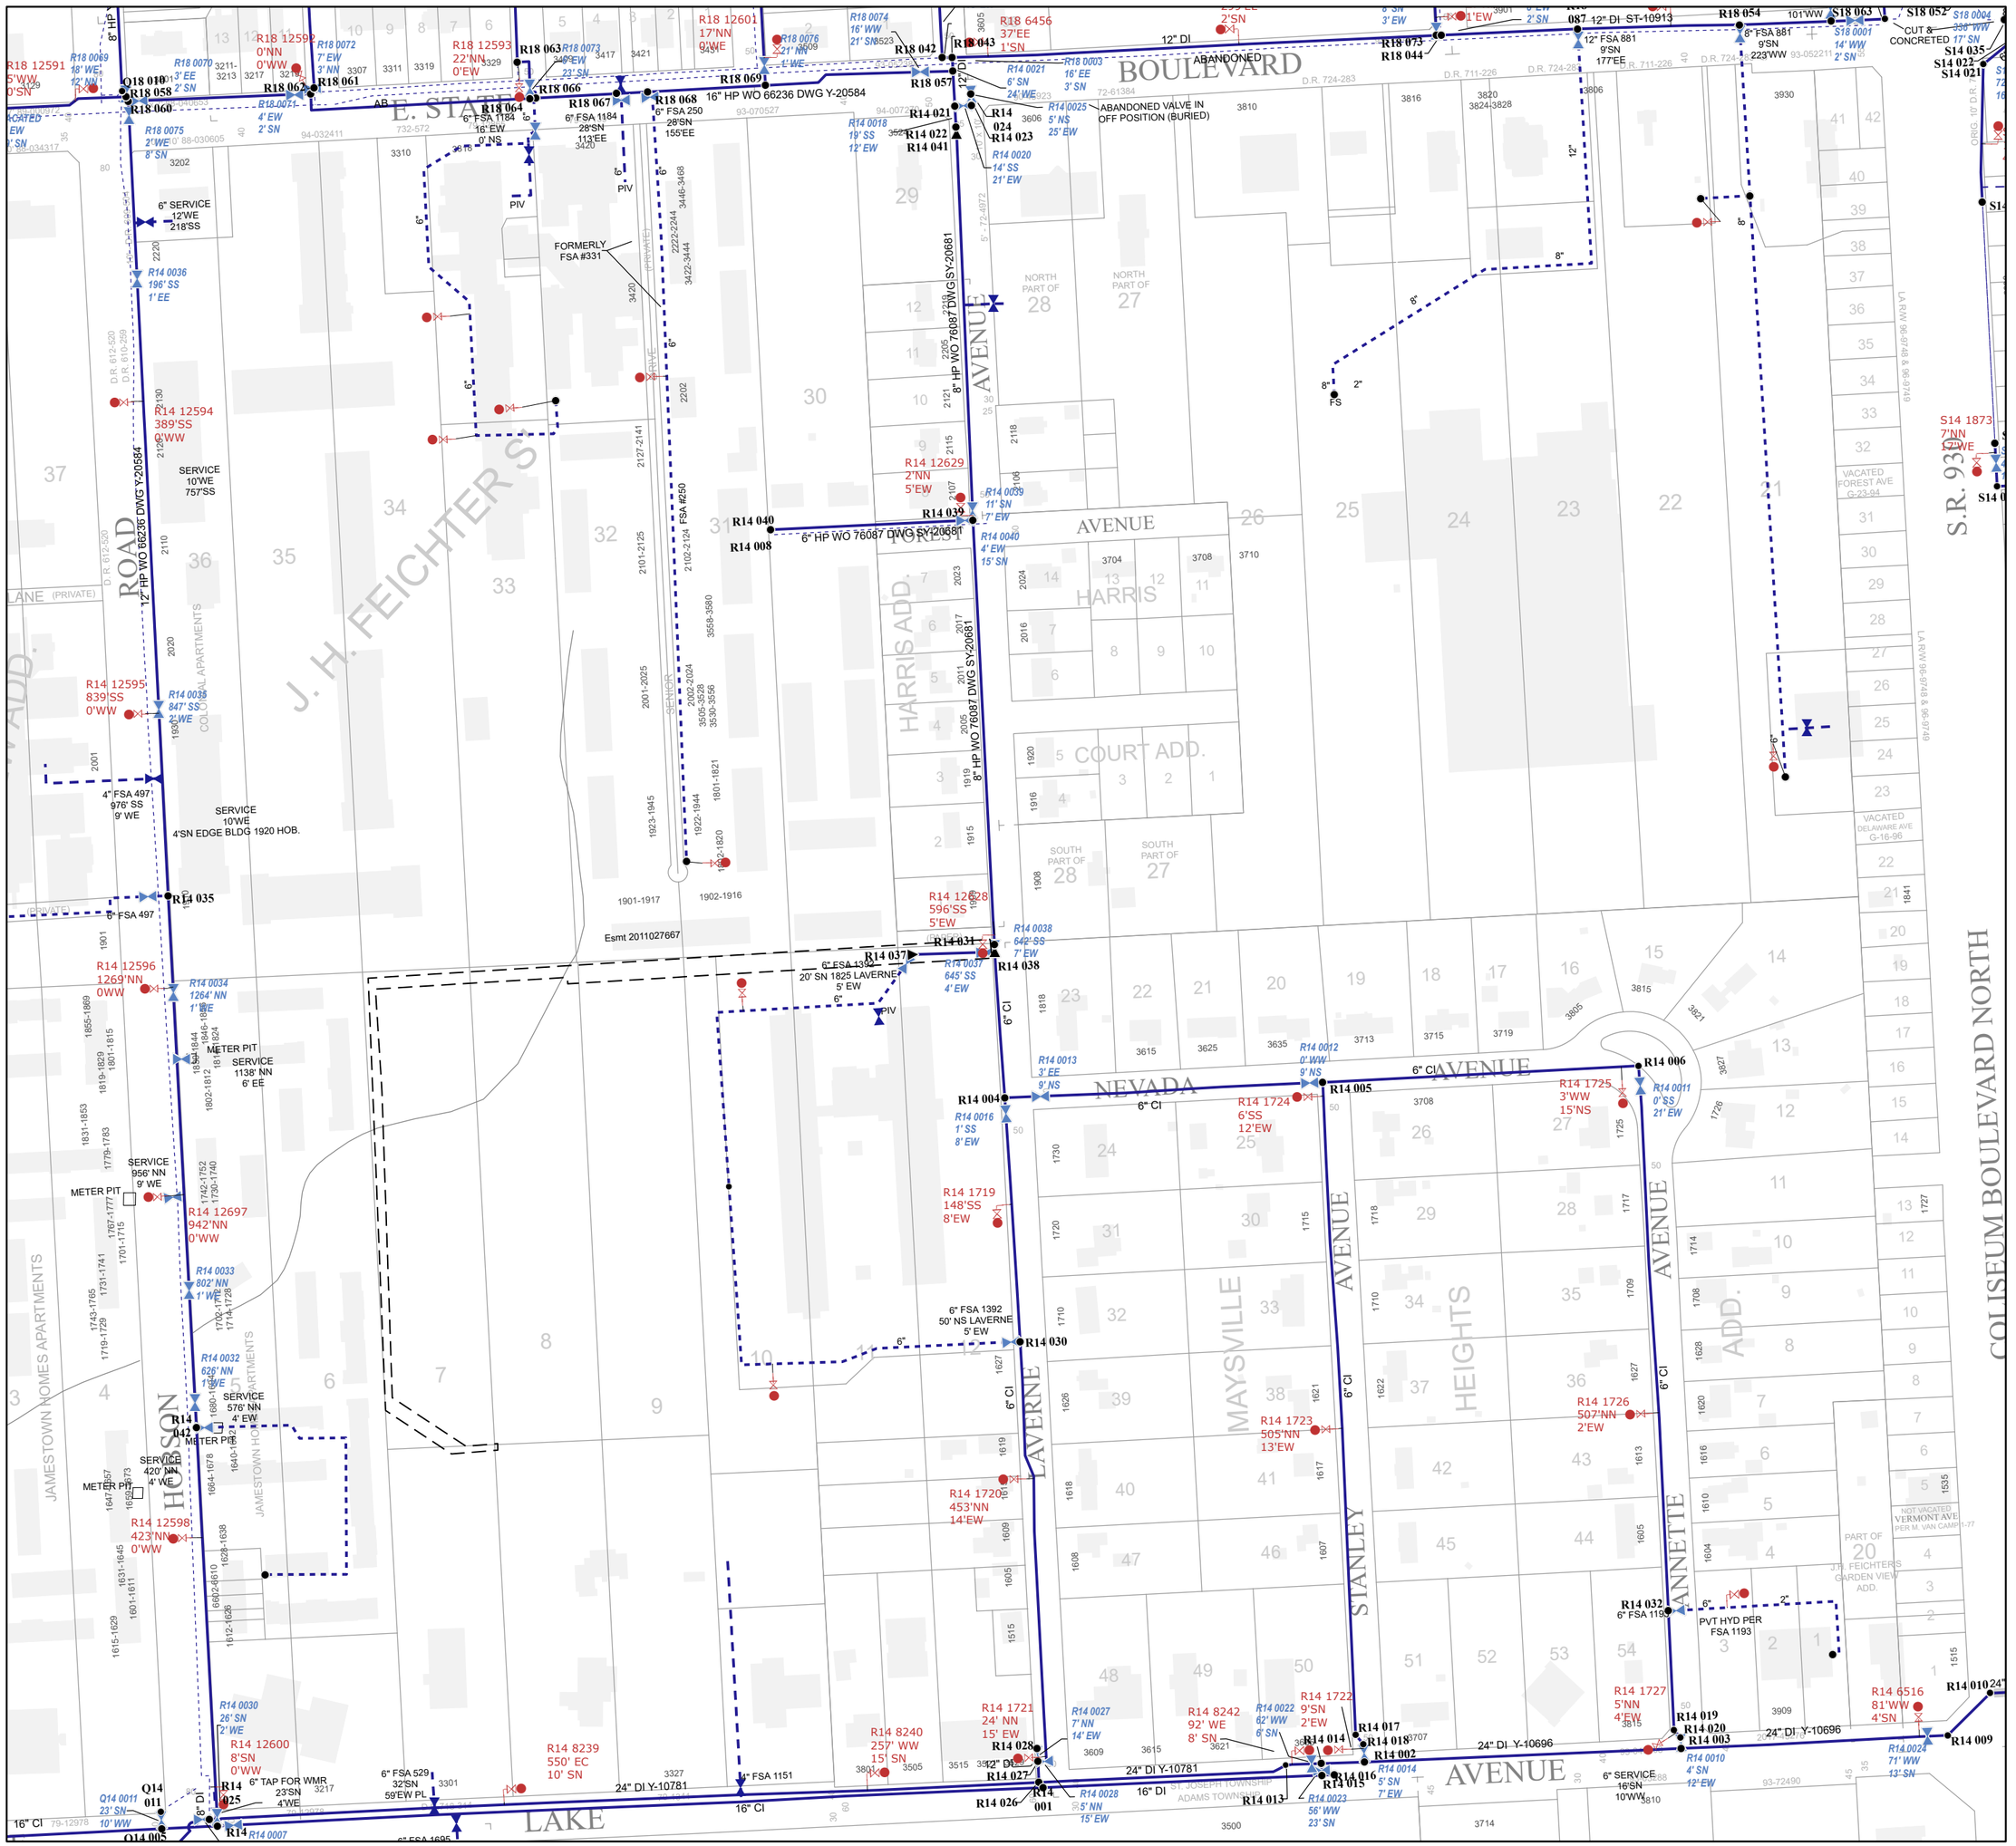
E. STATE BOULEVARD
J. H. FEICHTER S ROAD
HOOSON ROAD
LANE (PRIVATE)
COLONIAL APARTMENTS
JAMESTOWN HOMES APARTMENTS
JAMESTOWN HOMES APARTMENTS
FORMERLY FSA #331
FSA #250
SEWER
ABANDONED
ABANDONED VALVE IN OFF POSITION (BURIED)
12" DI ST-10913
8" FSA 881 9'SN 223'WW
12" FSA 881 9'SN 177'EE
CUT & CONCRETED
S.R. 930
VACATED FOREST AVE G-23-94
VACATED DELAWARE AVE G-16-96
LA R/W 96-9748 & 96-9749
NOT VACATED VERMONT AVE PER M. VAN CAMP1-77
FOREST AVENUE
HARRIS ADD.
HARRIS
COURT ADD.
SOUTH PART OF 28
SOUTH PART OF 27
NORTH PART OF 28
NORTH PART OF 27
NEVADA AVENUE
MAYSVILLE AVENUE
STANLEY AVENUE
HEIGHTS ADD.
ANNETTE AVENUE
LAVERNE AVENUE
COLISEUM BOULEVARD NORTH
LAKE AVENUE
PART OF 20 J.H. FEICHTERS GARDEN VIEW ADD.
ST JOSEPH TOWNSHIP
ADAMS TOWNSHIP
Esmt 2011027667
16" HP WO 66236 DWG Y-20584
12" HP WO 66236 DWG Y-20584
8" HP WO 76087 DWG SY-20681
6" HP WO 76087 DWG SY-20681
R18 010
R18 058
R18 060
R18 062
R18 061
R18 063
R18 064
R18 066
R18 067
R18 068
R18 069
R18 042
R18 043
R18 057
R18 054
R18 063
R18 052
R14 021
R14 022
R14 041
R14 023
R14 024
R14 039
R14 040
R14 008
R14 031
R14 037
R14 038
R14 004
R14 005
R14 006
R14 030
R14 028
R14 027
R14 026
R14 001
R14 035
R14 042
R14 032
R14 010
R14 009
R14 019
R14 020
R14 003
R14 017
R14 018
R14 002
R14 014
R14 015
R14 016
R14 013
R14 12594 389'SS 0'WW
R14 12595 839'SS 0'WW
R14 12596 1269'NN 0'WW
R14 12697 942'NN 0'WW
R14 12598 423'NN 0'WW
R14 12629 2'NN 5'EW
R14 12628 596'SS 5'EW
R14 1719 148'SS 8'EW
R14 1720 453'NN 14'EW
R14 1721 24' NN 15' EW
R14 1722 9'SN 2'EW
R14 1723 505'NN 13'EW
R14 1724 6'SS 12'EW
R14 1725 3'WW 15'NS
R14 1726 507'NN 2'EW
R14 1727 5'NN 4'EW
R14 6516 81'WW 4'SN
R14 8239 550' EC 10' SN
R14 8240 257' WW 15' SN
R14 8242 92' WE 8' SN
S14 1873 7'NN 12'WE
R14 0036 196' SS 1' EE
R14 0033 802' NN 1' WE
R14 0032 626' NN 1' WE
R14 0034 1264' NN 1' EE
R14 0035 847' SS 2' WE
R14 0030 26' SN 2' WE
R14 0039 11' SN 7' EW
R14 0040 4' EW 15' SN
R14 0038 642' SS 7' EW
R14 0037 645' SS 4' EW
R14 0027 7' NN 14' EW
R14 0028 5' NN 15' EW
R14 0023 56' WW 23' SN
R14 0022 62' WW 6' SN
R14 0021 6' SN 24' WE
R14 0025 5' NS 25' EW
R14 0020 14' SS 21' EW
R14 0018 19' SS 12' EW
R14 0016 1' SS 8' EW
R14 0014 5' SN 7' EW
R14 0012 0' WW 9' NS
R14 0013 3' EE 9' NS
R14 0011 0' SS 21' EW
R14 0010 4' SN 12' EW
R14 0024 71' WW 13' SN
R14 0007
R18 0069 18' WE 12' NN
R18 0070 3' EE 2' SN
R18 0071 4' EW 2' SN
R18 0072 7' EW 3' NN
R18 0073 23' SN
R18 0074 16' WW 21' SN
R18 0075 2' WE 8' SN
R18 0076 21' NN 1' WE
R18 0003 16' EE 3' SN
R18 0004 336' WW 17' SN
R18 0001 14' WW 2' SN
Q14 011 23' SN 10' WW
Q14 005
Q14 025
R14 12600 8'SN 0'WW
6" SERVICE 12'WE 218'SS
SERVICE 10'WE 757'SS
4" FSA 497 976' SS 9' WE
SERVICE 10'WE 4'SN EDGE BLDG 1920 HOB.
METER PIT SERVICE 1138' NN 6' EE
SERVICE 956' NN 9' WE
METER PIT
SERVICE 576' NN 4' EW
SERVICE 420' NN 4' WE
METER PIT
6" TAP FOR WMR 23'SN 4'WE
6" FSA 529 32'SN 59'EW PL
6" FSA 1695
4" FSA 1151
6" FSA 1392 20' SN 1825 LAVERNE 5' EW 6"
6" FSA 1392 50' NS LAVERNE 5' EW
6" SERVICE 16'SN 10'WW
PVT HYD PER FSA 1193
6" FSA 1184 16' EW 0' NS
6" FSA 1184 28'SN 113'EE
6" FSA 250 28'SN 155'EE
16" HP WO 66236 DWG Y-20584
24" DI Y-10781
24" DI Y-10696
16" CI
6" CI
12" DI
8" DI
6" DI
4" DI
PIV
FS
1901-1917
1902-1916
2001-2025
2101-2125
2102-2124
2127-2141
2222-2244
3422-3444
3446-3468
3558-3580
1801-1821
1922-1944
1923-1945
1855-1869
1819-1829
1831-1853
1779-1783
1743-1765
1719-1729
1742-1752
1730-1740
1767-1777
1731-1741
1701-1715
1702-1728
1714-1728
1680-1700
1664-1678
1640-1658
1647-1657
1631-1645
1601-1611
1615-1629
1628-1638
1660-1676
1612-1626
